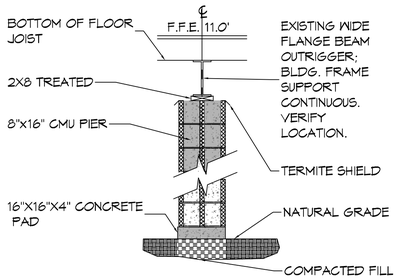

16 FOUNDATION SECTION
SCALE: 1/2" = 1' - 0"

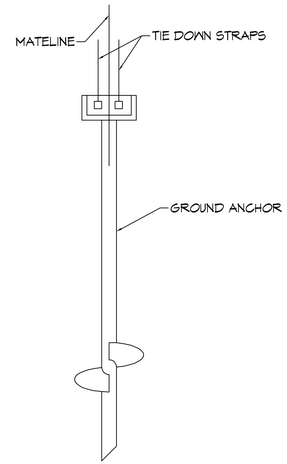

17 GROUND ANCHOR DETAIL
SCALE: 1/2" = 1' - 0"

GENERAL FOUNDATION NOTES

1. THE CONTRACTOR SHALL VERIFY ALL BEAM BEAM LOCATIONS PRIOR TO INSTALLING PADS AND BLOCKS AND INSTALL ACCORDINGLY.
2. THIS FOUNDATION PLAN IS TYPICAL FOR BOTH LOCATIONS

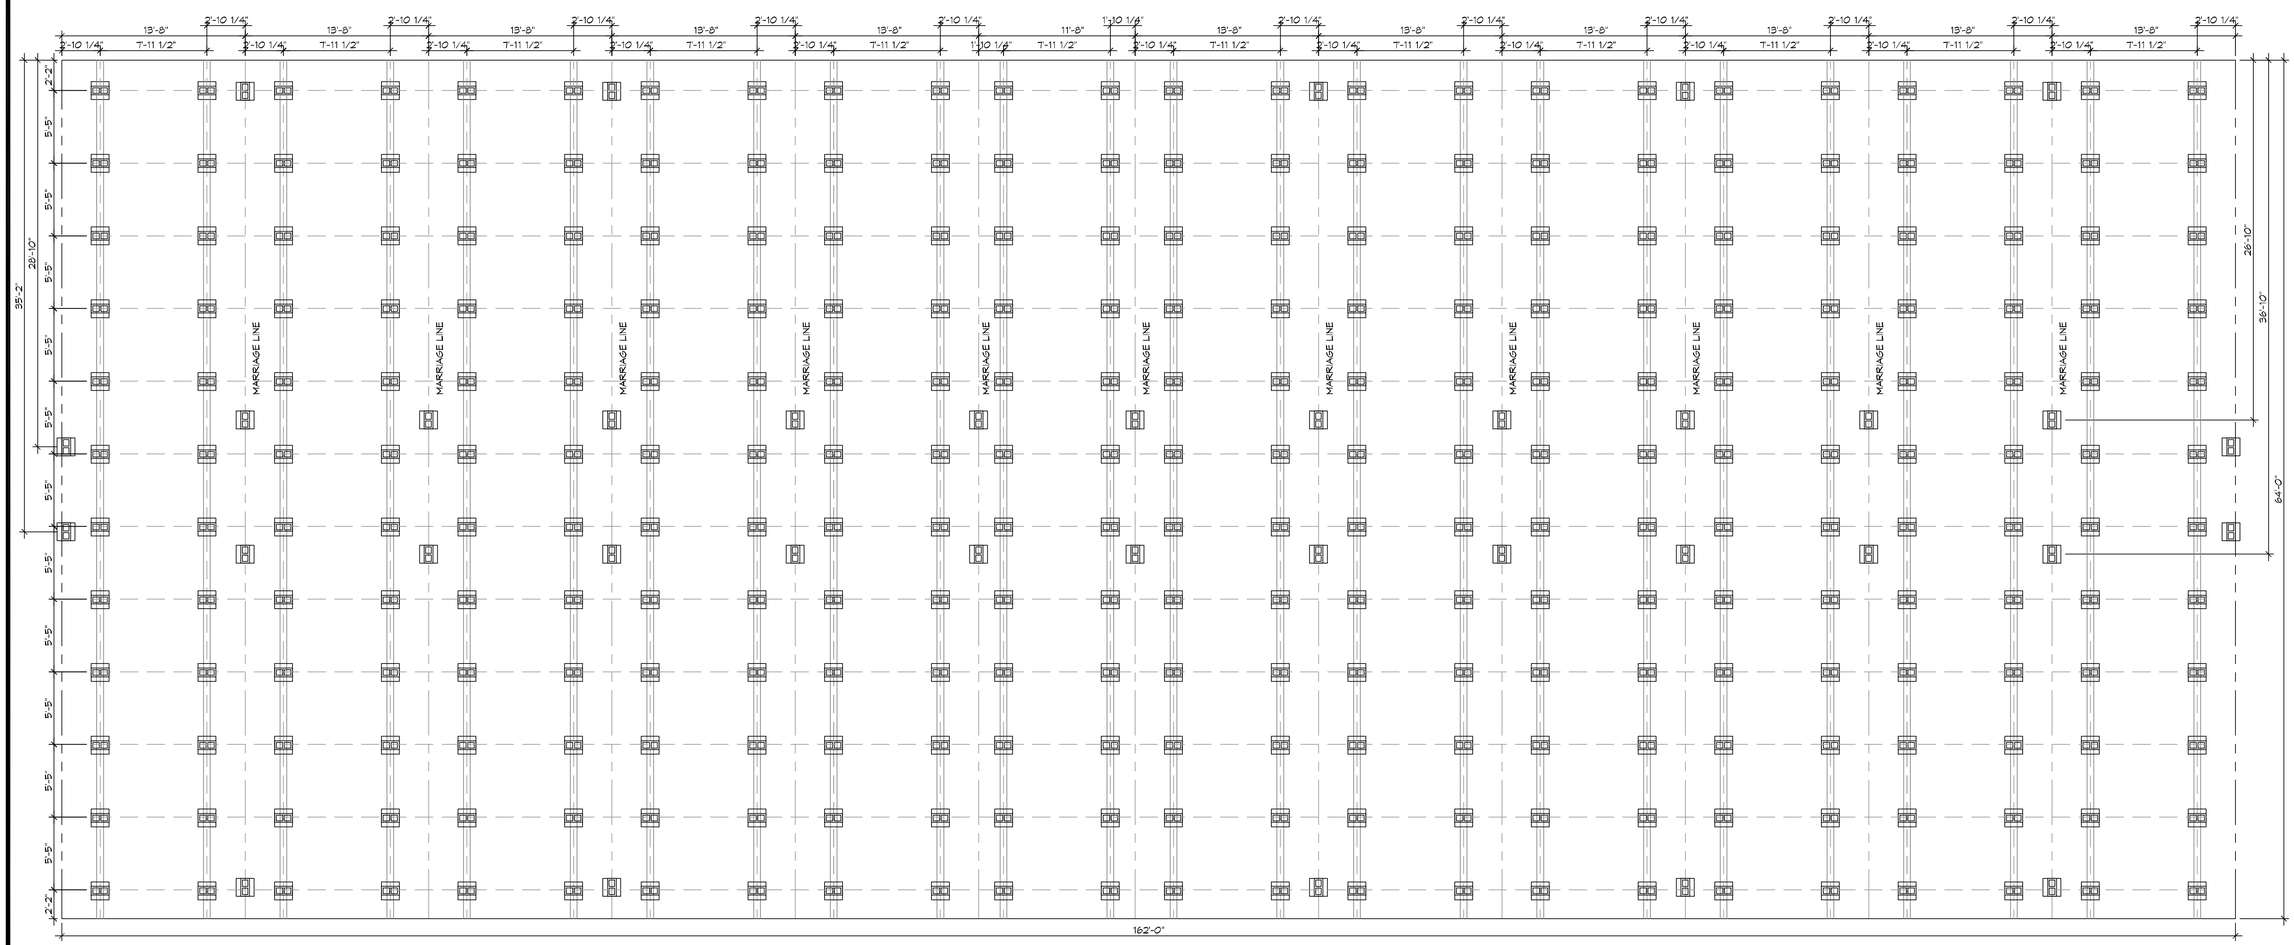

18 FOUNDATION PLAN
SCALE: 3/16" = 1'-0"

FOUNDATION PLAN

DAMMON ENGINEERING, INC.
LOUISIANA & MISSISSIPPI
www.dammonengineering.com
Info@dammonengineering.com
PH: 985.649.5832 F: 985.641.5950
Chief Engineer: Brian Mistich, PE
554 Old Spanish Trail
Slidell, LA 70458

REVISIONS

#	DESCRIPTION	DATE

STATE OF LOUISIANA
BRIAN A. MISTICH
License No. 30187
PROFESSIONAL ENGINEER

LAKESIDE CHRISTIAN ACADEMY
1000 CANULETTE RD.
SLIDELL, LA. 70458

JOB No:	2440
DATE:	06-10-2021
DRAWN BY:	CKD
CHECKED BY:	BAM

This plans or specs are part of a unique, original and proprietary composition owned by Dammon Engineering and protected by the copyright laws of the United States. Any use of these plans or specs without the express written consent of Dammon Engineering, Inc. is prohibited. Dammon Engineering, Inc. retains all rights to its drawings, specifications, and designs.

SHEET TITLE:
FOUNDATION PLAN

DRAWING NUMBER:
S101

SHEET No: 5 of 11

FILE NAME: J:\1- Schools Projects\2440 - Lakeside Christian Academy\Current Drawings\S101-Foundation Plan.dwg AUTOF DATE & TIME: Thursday, June 10, 2021 12:46:31 PM