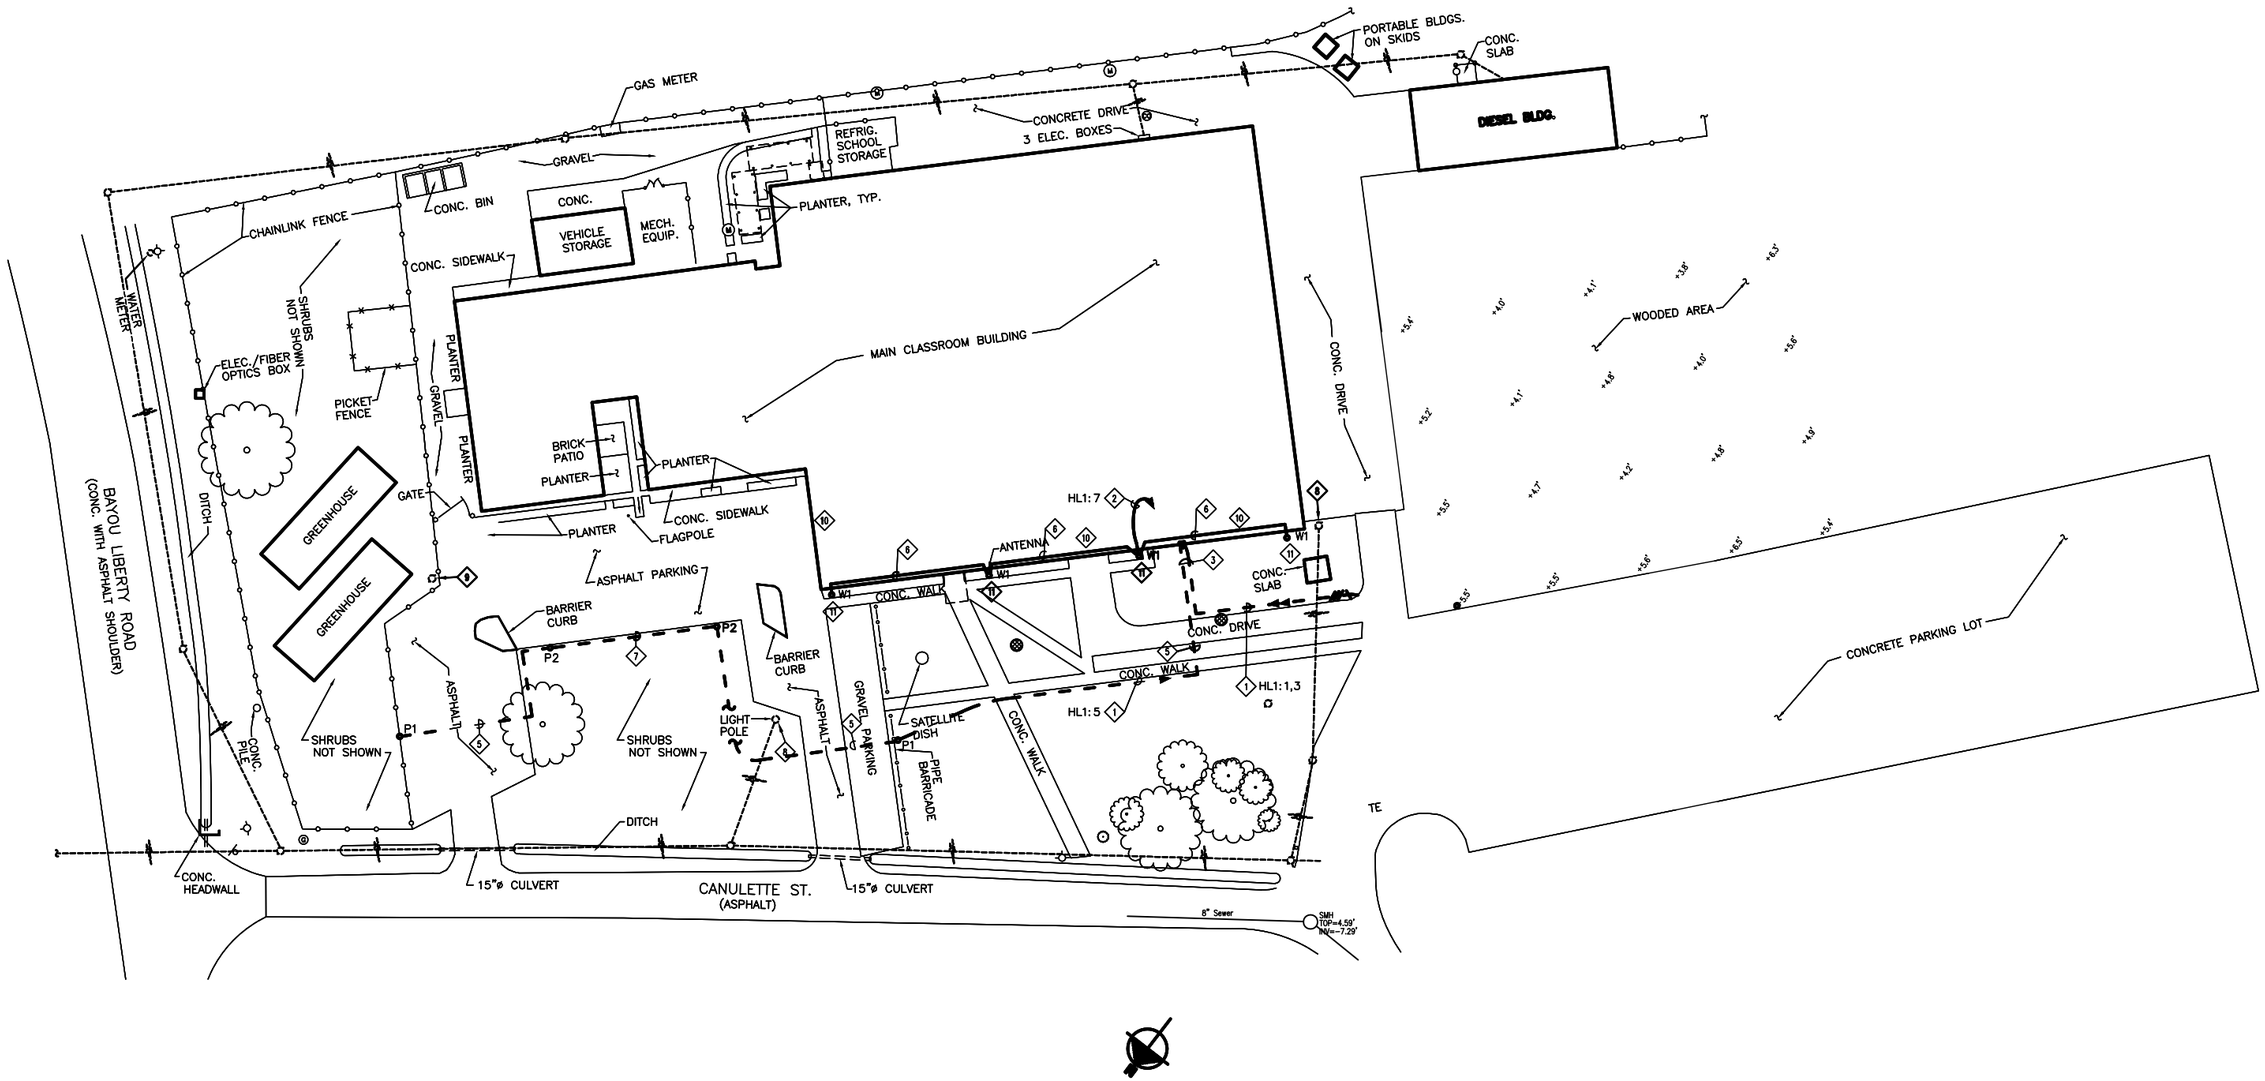
GAS METER
PORTABLE BLDGS. ON SKIDS
CONC. SLAB
DIESEL BLDG.
CONCRETE DRIVE
3 ELEC. BOXES
REFRIG. SCHOOL STORAGE
GRAVEL
CONC. BIN
CONC.
VEHICLE STORAGE
MECH. EQUIP.
PLANTER, TYP.
CHAINLINK FENCE
CONC. SIDEWALK
WATER METER
SHRUBS NOT SHOWN
ELEC./FIBER OPTICS BOX
PICKET FENCE
PLANTER
GRAVEL
PLANTER
MAIN CLASSROOM BUILDING
CONC. DRIVE
WOODED AREA
BRICK PATIO
PLANTER
PLANTER
PLANTER
GATE
CONC. SIDEWALK
FLAGPOLE
PLANTER
ASPHALT PARKING
GREENHOUSE
GREENHOUSE
DITCH
BAYOU LIBERTY ROAD
(CONC. WITH ASPHALT SHOULDER)
HL1: 7
ANTENNA
W1
CONC. WALK
CONC. SLAB
CONC. DRIVE
CONC. WALK
HL1: 1,3
HL1: 5
BARRIER CURB
P2
P2
BARRIER CURB
ASPHALT
LIGHT POLE
SHRUBS NOT SHOWN
SHRUBS NOT SHOWN
P1
ASPHALT
GRAVEL PARKING
SATELLITE DISH
P1
PIPE BARRICADE
CONC. WALK
CONCRETE PARKING LOT
CONC. PILE
DITCH
CONC. HEADWALL
15"ø CULVERT
CANULETTE ST.
(ASPHALT)
15"ø CULVERT
8" Sewer
SMH
TOP=4.59'
INV=-7.29'