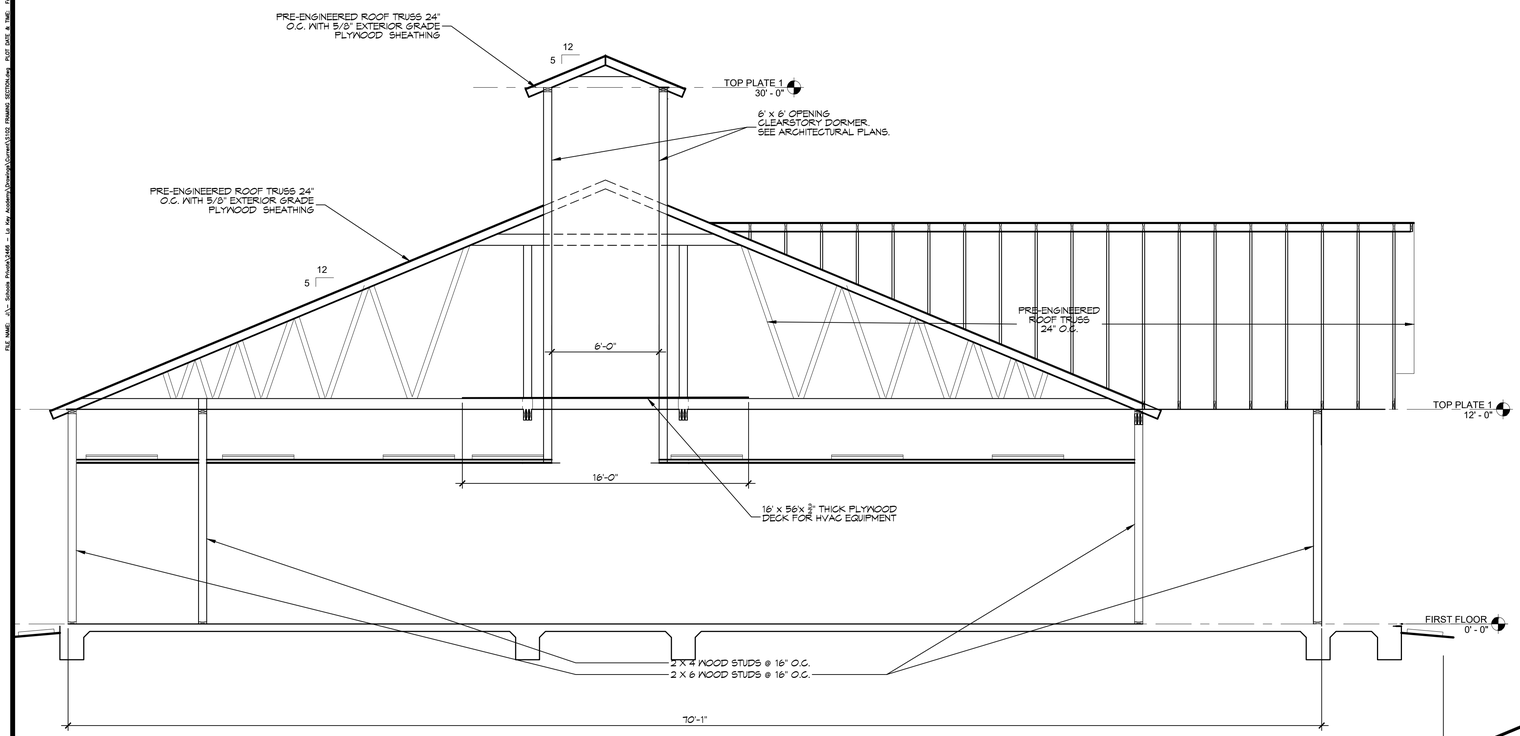

2 FRAMING SECTION
SCALE: 1/4" = 1'-0"

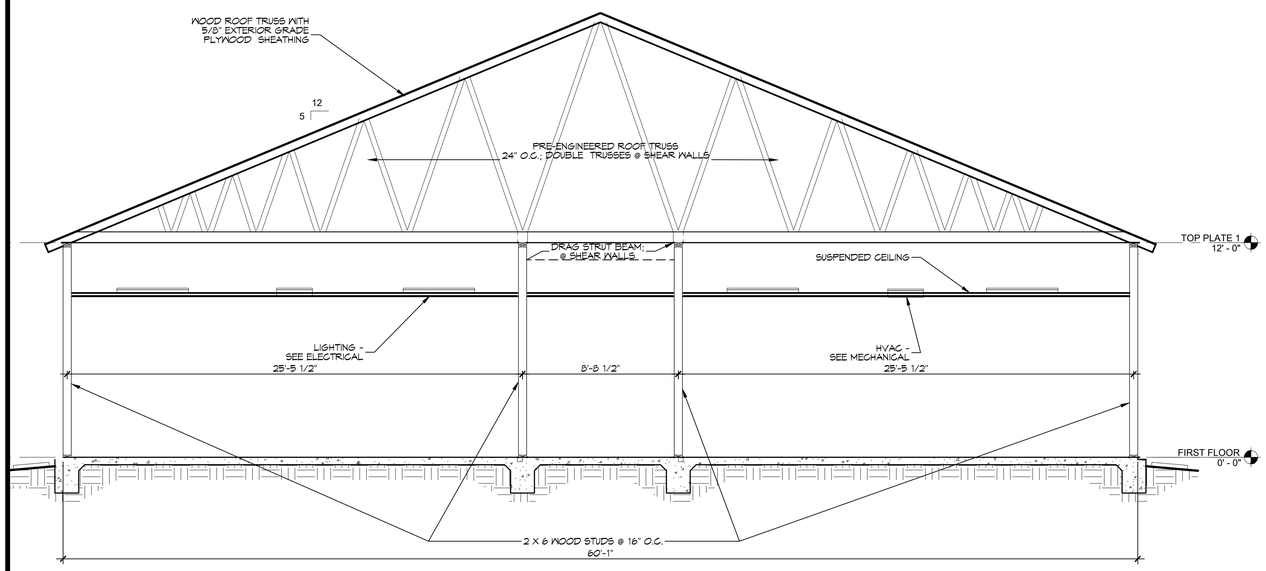

1 FRAMING SECTION
SCALE: 1/4" = 1'-0"

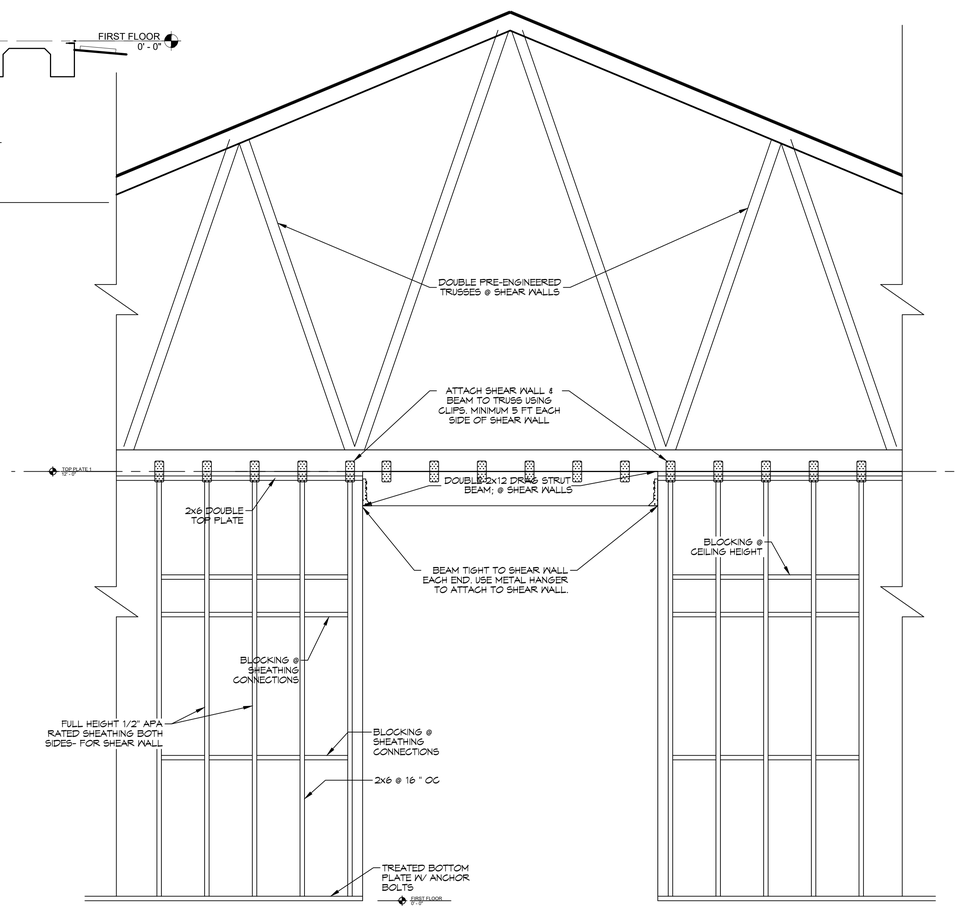

3 FRAMING SECTION
SCALE: 1/4" = 1'-0"

DRAG STRUT BEAM

DAMMON ENGINEERING, INC.
LOUISIANA & MISSISSIPPI
www.dammonengineering.com
info@dammonengineering.com
PH: 985.649.5832
Chief Engineer: Brian Mistich, PE
554 Old Spanish Trail
Slidell, LA 70458

REVISIONS

#	DESCRIPTION	DATE

SEAL:

STATE OF LOUISIANA
BRIAN A. MISTICH
License No. 30187
11/18//2022
PROFESSIONAL ENGINEER

NEW CLASSROOM BUILDING
LA KEY ACADEMY
PRIVETTE BLVD
COVINGTON, LA

JOB No:	2466	DATE:	11-10-2022
DRAWN BY:	TT	CHECKED BY:	DPD

SHEET TITLE:
FRAMING SECTION

DRAWING NUMBER:
S102

SHEET No: