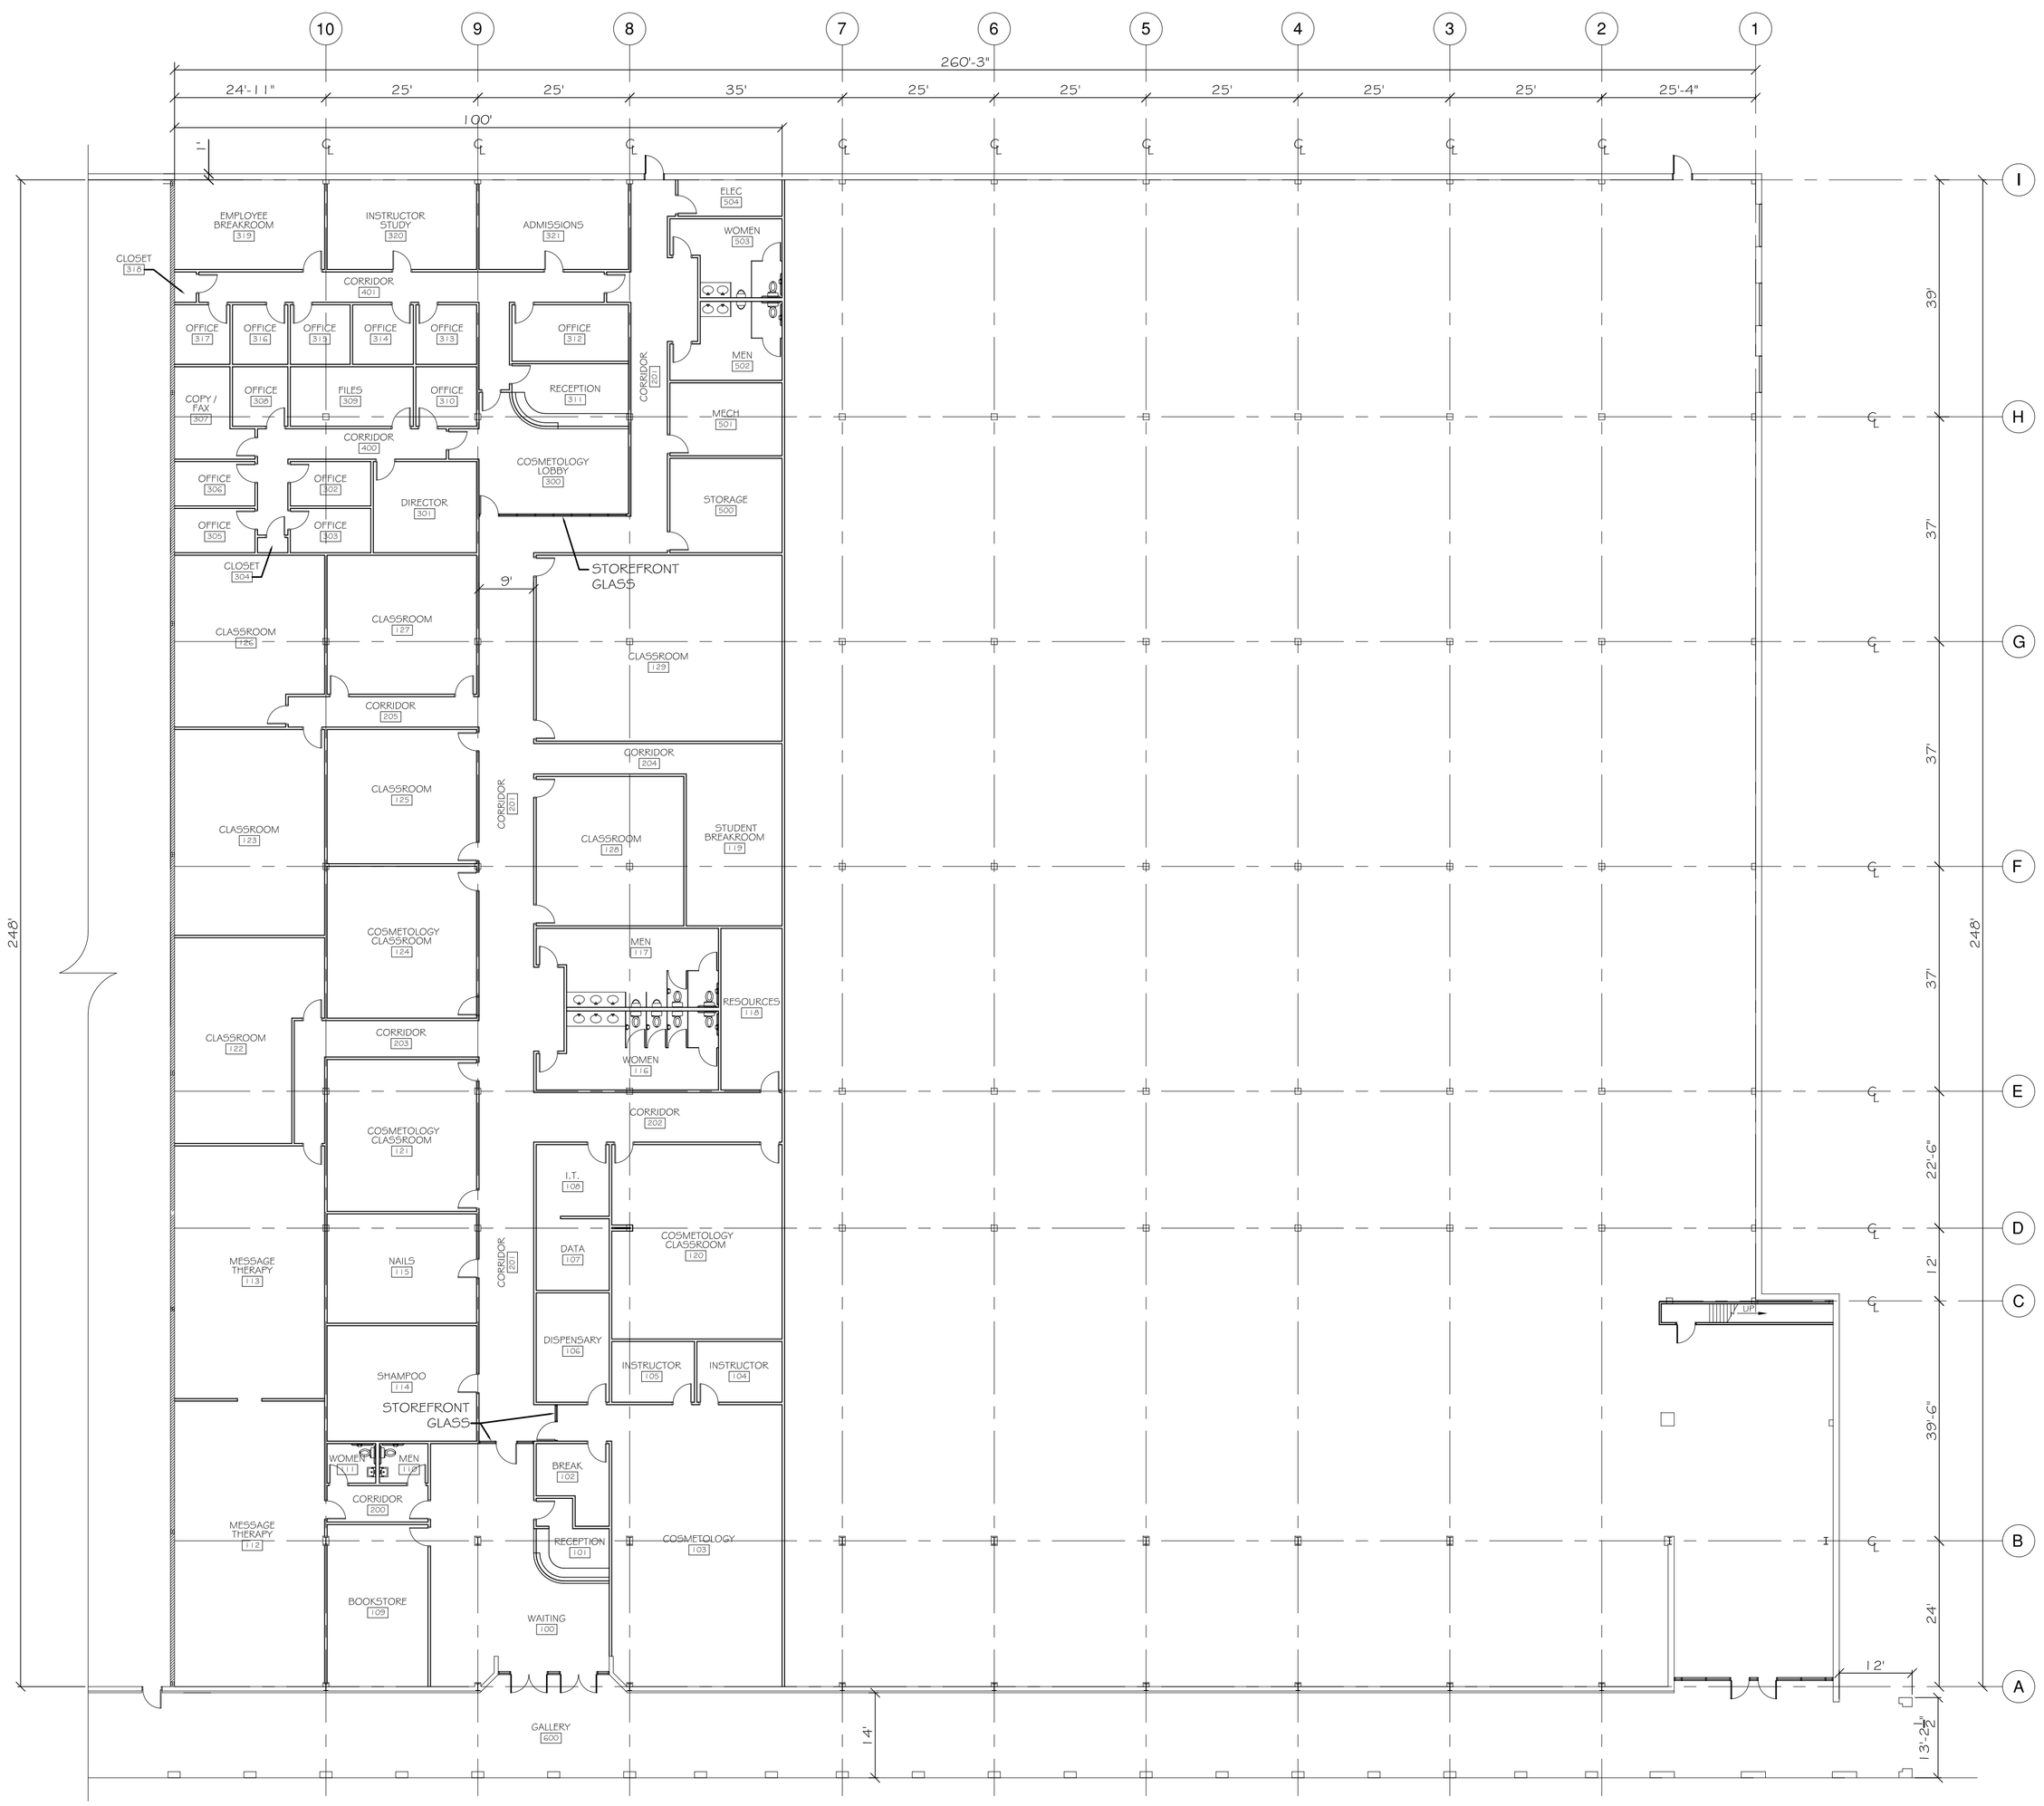

FLOOR PLAN

SCALE: 1/16" = 1'-0"

ROOM INDEX

ROOM NAME	NET S.F.	ROOM NAME	NET S.F.
100- WAITING	845	200- CORRIDOR	100
101- RECEPTION	130	201- CORRIDOR	2000
102- BREAK	130	202- CORRIDOR	335
103- COSMETOLOGY	1300	203- CORRIDOR	250
104- INSTRUCTOR	140	204- CORRIDOR	125
105- INSTRUCTOR	140	205- CORRIDOR	155
106- DISPENSARY	220	300- COSMETOLOGY LOBBY	400
107- DATA	140	301- DIRECTOR	255
108- I.T.	140	302- OFFICE	100
109- BOOKSTORE	440	303- OFFICE	100
110- MEN RESTROOM	50	304- CLOSET	12
111- WOMEN RESTROOM	50	305- OFFICE	100
112- MESSAGE THERAPY	1160	306- OFFICE	100
113- MESSAGE THERAPY	1030	307- COPY / FAX	160
114- SHAMPOO	470	308- OFFICE	90
115- NAILS	440	309- FILES	200
116- WOMEN RESTROOM	355	310- OFFICE	100
117- MEN RESTROOM	355	311- RECEPTION	190
118- RESOURCES	270	312- OFFICE	180
119- STUDENT BREAKROOM	475	313- OFFICE	100
120- COSMETOLOGY CLASSROOM	900	314- OFFICE	100
121- COSMETOLOGY CLASSROOM	615	315- OFFICE	100
122- CLASSROOM	725	316- OFFICE	100
123- CLASSROOM	840	317- OFFICE	100
124- COSMETOLOGY CLASSROOM	615	318- CLOSET	18
125- CLASSROOM	545	319- EMPLOYEE BREAKROOM	365
126- CLASSROOM	665	320- INSTRUCTOR STUDY	362
127- CLASSROOM	560	321- ADMISSIONS	362
128- CLASSROOM	600	400- CORRIDOR	220
129- CLASSROOM	1240	401- CORRIDOR	400
		500- STORAGE	290
		501- MECHANICAL	220
		502- MEN RESTROOM	200
		503- WOMEN RESTROOM	200
		504- ELECTRICAL	100

DAMMON ENGINEERING, INC.
Architects & Engineers
dammoneng@bellsouth.net
PHONE: 985-649-5832
FAX: 985-641-5950
dammoneng@bellsouth.net
CHIEF ENGINEER: EMMETT DAMMON, P.E.
CHIEF ARCHITECT: ROBERT WILTSE
534 OLD SPANISH TRAIL
SLIDELL, LA 70458

The above drawings and specifications, designs and arrangements of all parts thereof are and shall remain the property of Dammon Engineering, and no part thereof shall be used for any purpose whatsoever except as in connection with the work for project stated herein. Dammon Engineering retains all common law, statutory and other reserved rights, including the copyright and shall not be disclosed without written consent of Dammon Engineering. Visual contact with these drawings or specifications shall constitute conclusive evidence of acceptance of these restrictions.

BLUE CLIFF CAMPUS
CALDER BLVD
SLIDELL, LA

JOB No:	DRAWN BY:
DATE: 09-06-12	CHECKED BY: BSN

REVISIONS

#	DESCRIPTION	DATE

FLOOR PLAN

SHEET No: 01 OF 1

A-1