




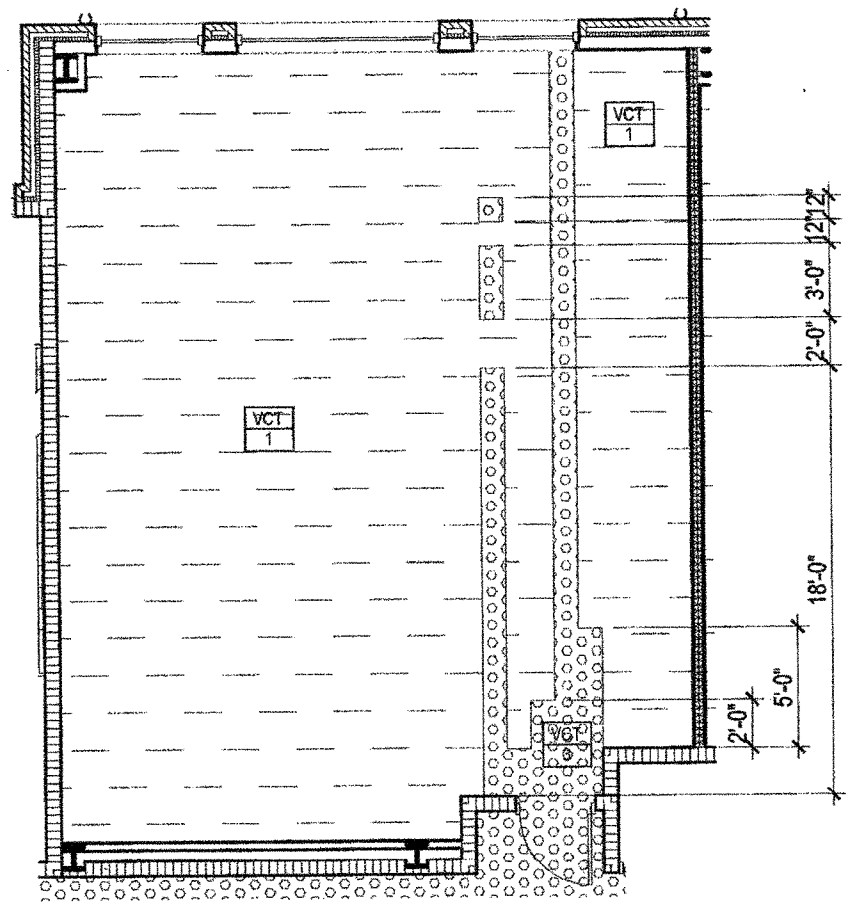


4 TYPICAL ORANGE CLASSROOMS
A6.07 SCALE: 1/8" = 1'-0"

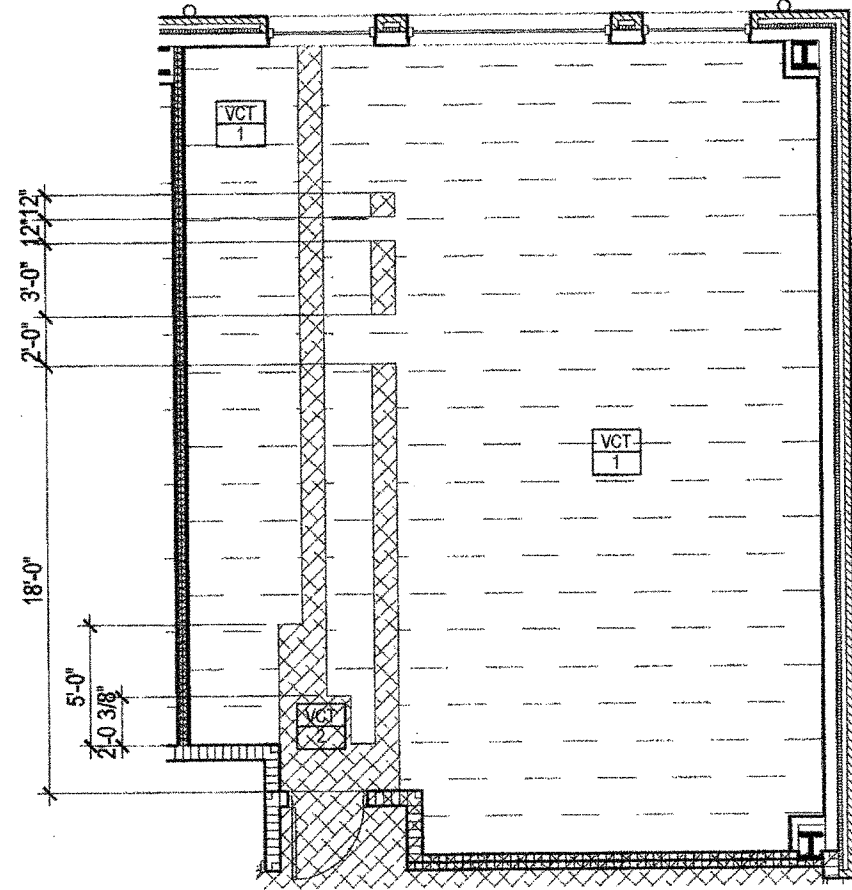


3 TYPICAL GREEN CLASSROOMS
A6.07 SCALE: 1/8" = 1'-0"

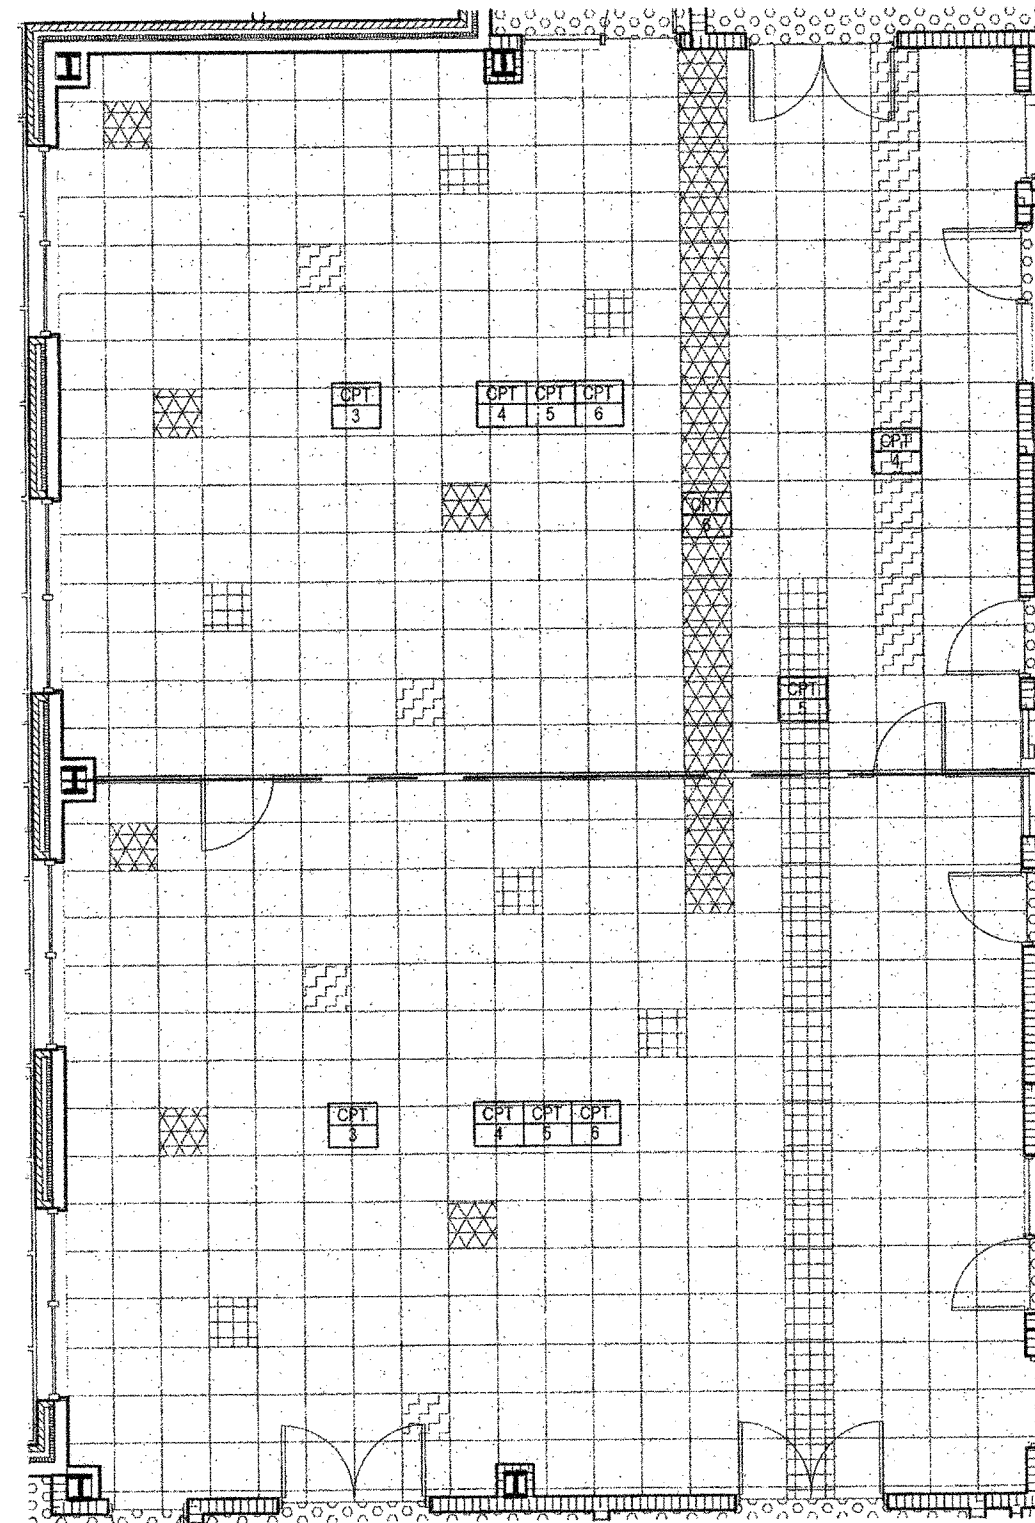


2 MUSIC/CHOIR ROOM
A6.07 SCALE: 1/8" = 1'-0"

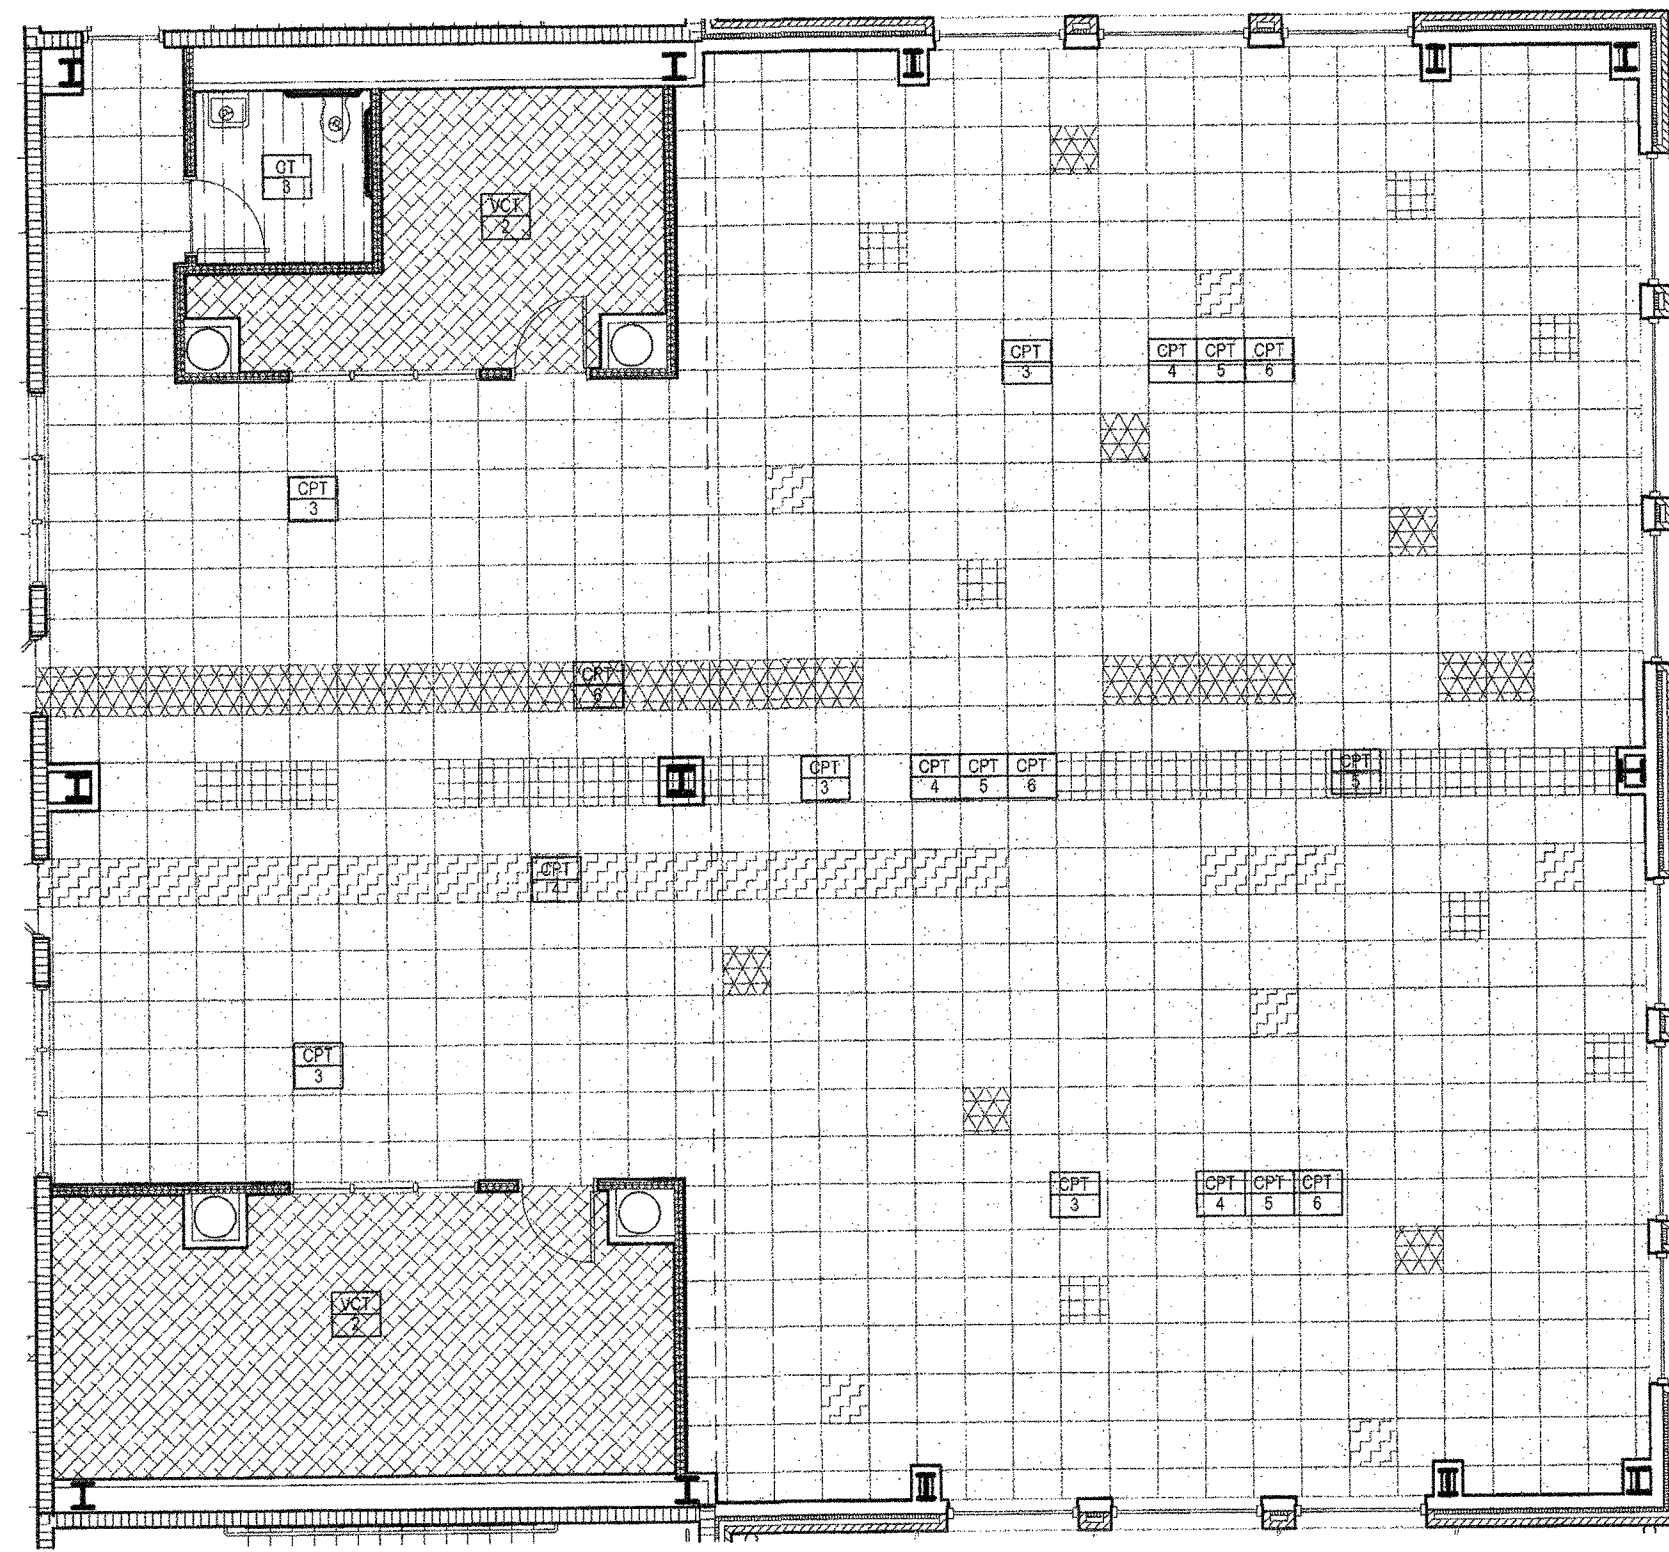

1 MEDIA ROOM
A6.07 SCALE: 1/8" = 1'-0"

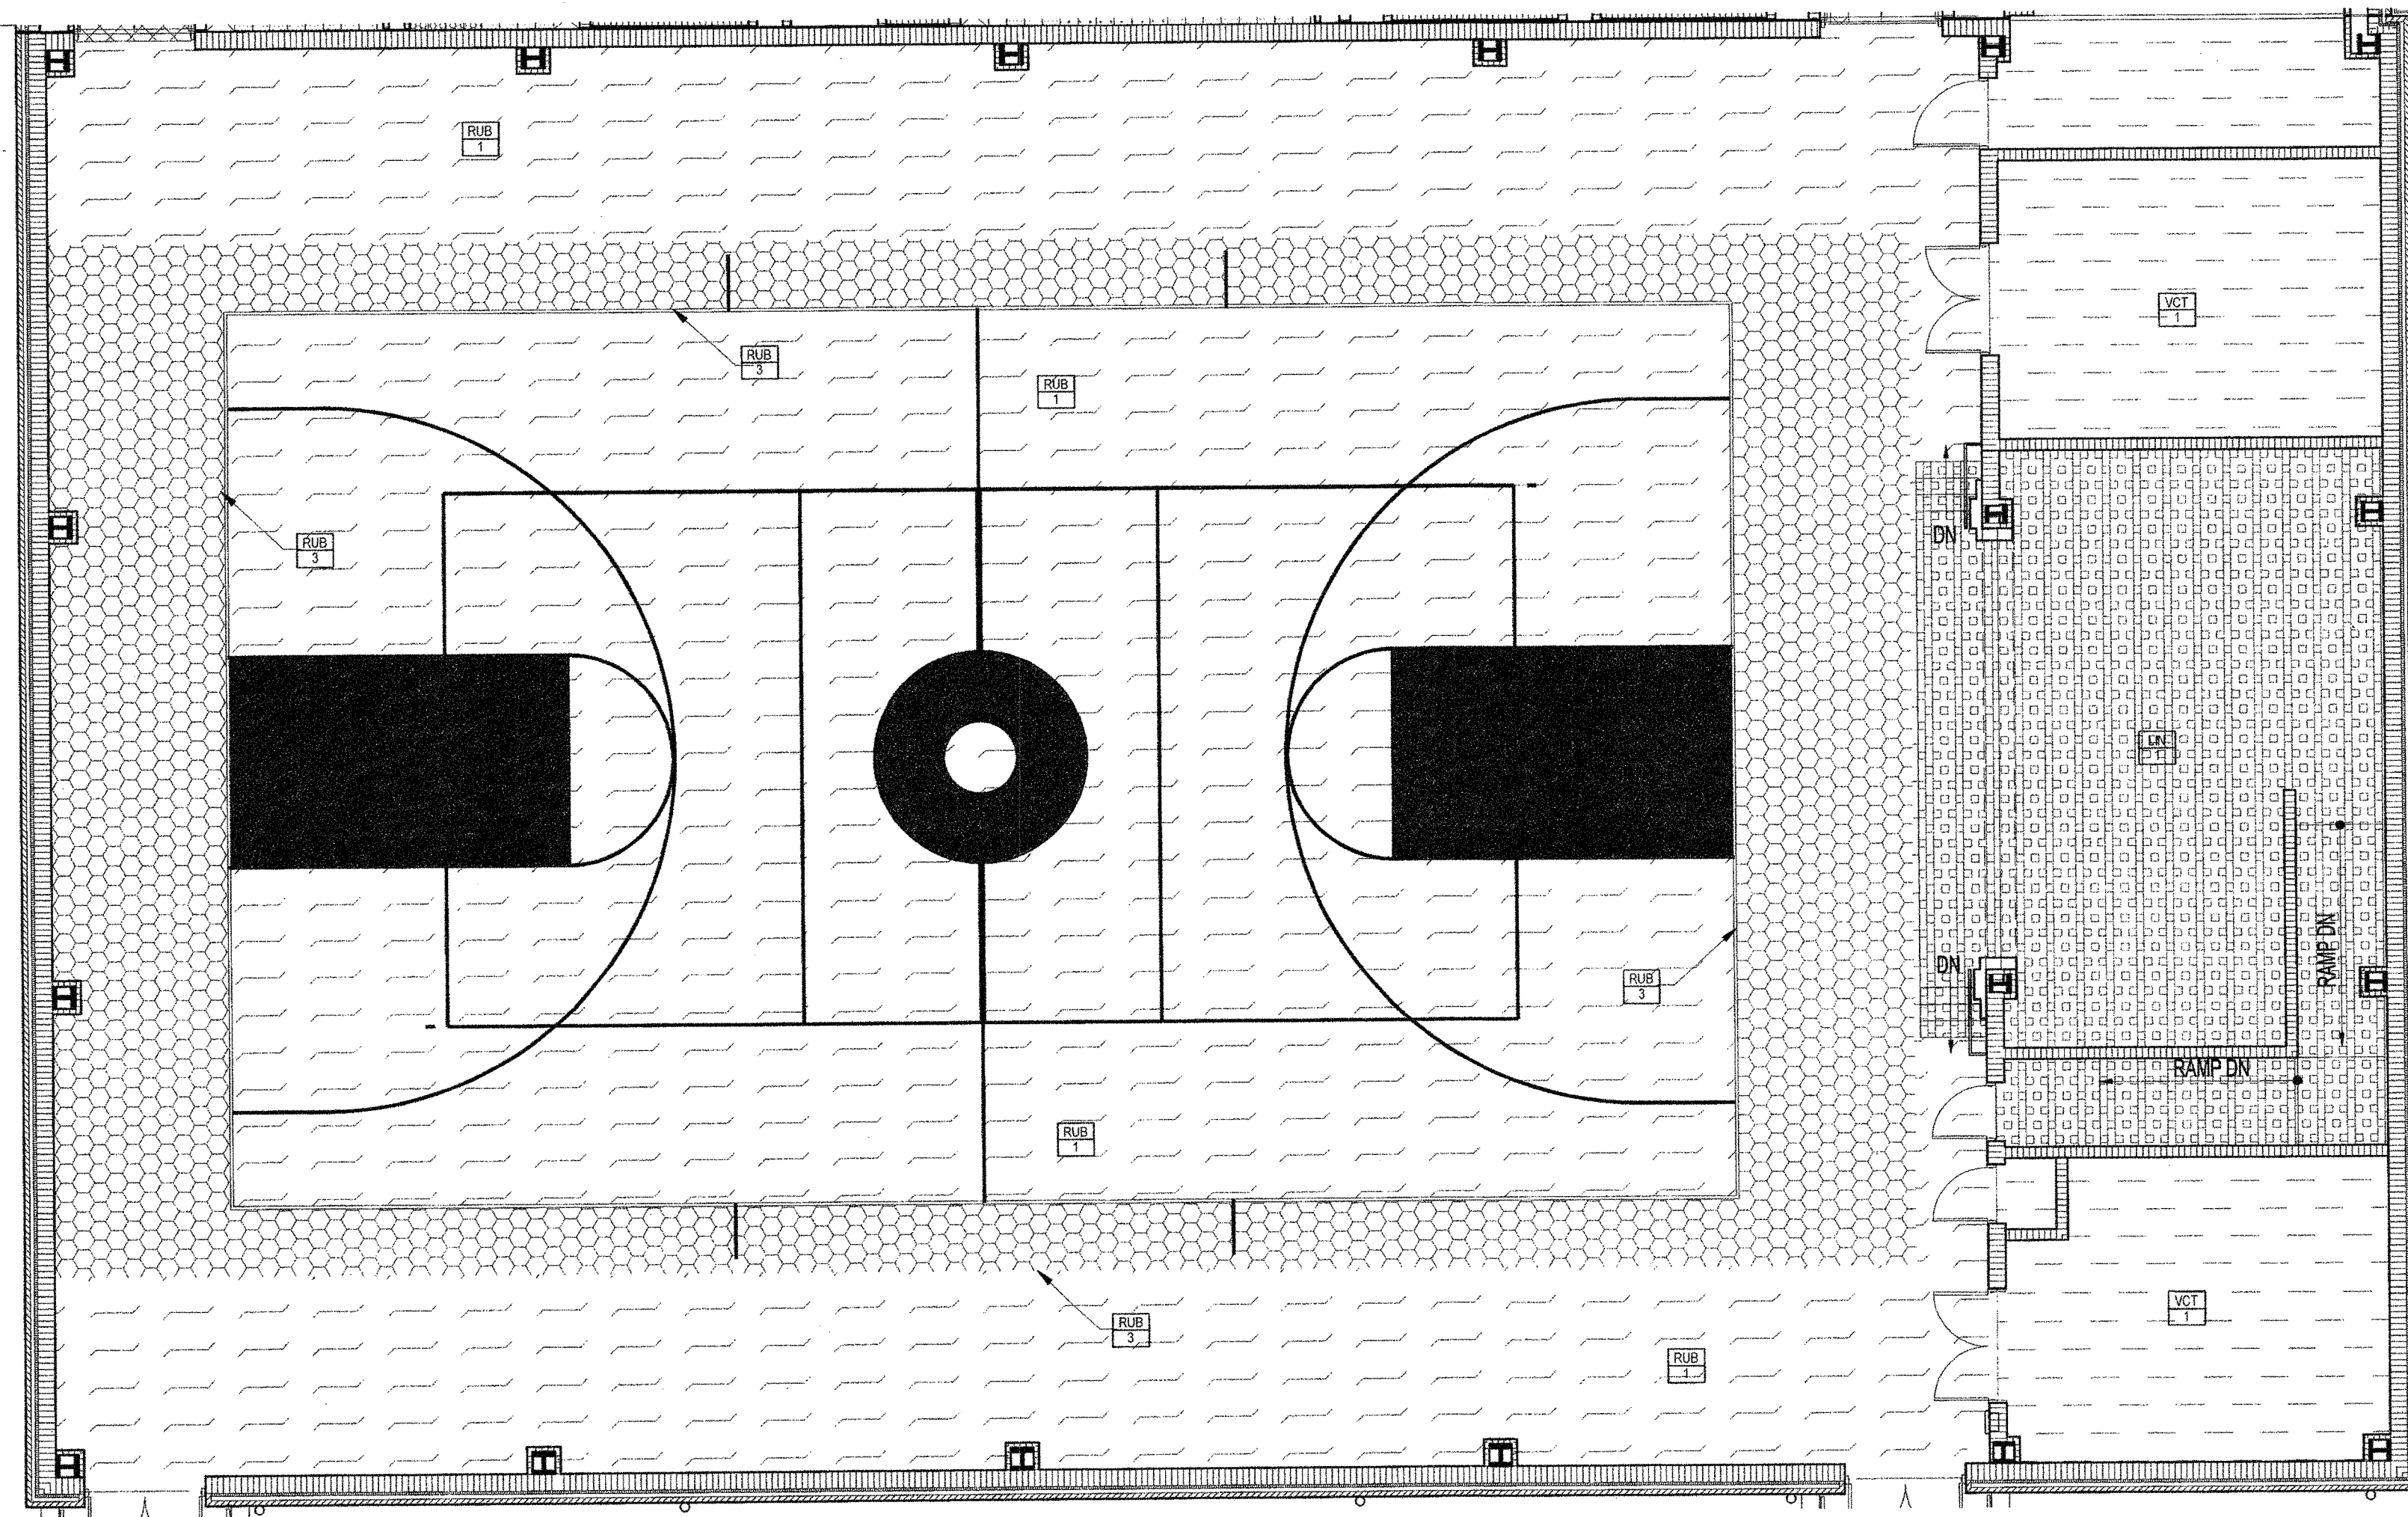

6 GYMNASIUM
A6.07 SCALE: 1/8" = 1'-0"

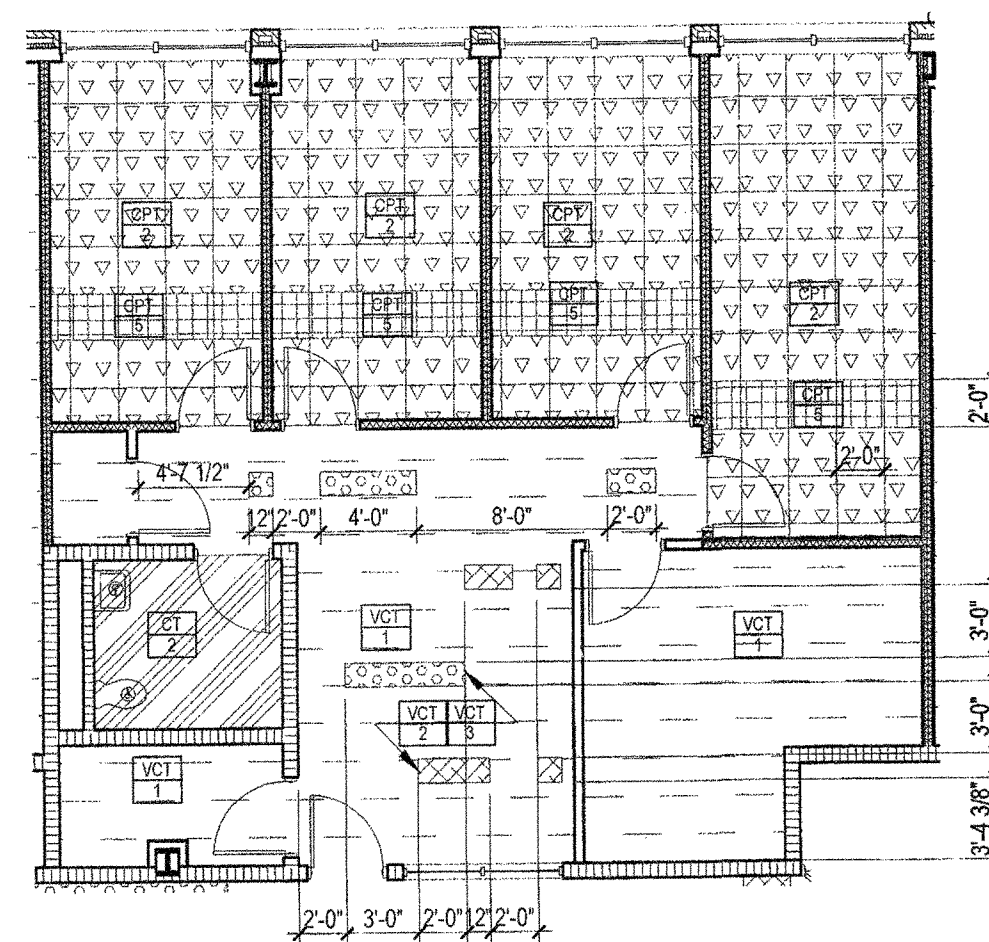

5 2ND FLOOR RECEPTION AND ADMIN. OFFICES
A6.07 SCALE: 1/8" = 1'-0"


GENERAL NOTES

- ALL MECHANICAL AND ELECTRICAL ROOMS SHALL BE UNFURNISHED.
- ALL AREAS WITH CERAMIC TILE FLOORS SHALL HAVE CERAMIC TILE COVE BASES @ THE SAME SIZE AND FINISH AS THE CERAMIC WALL TILES.
- ALL ROOMS AREAS WITH CERAMIC TILE WALLS AND FLOORS SHALL HAVE UNFURNISHED, UNPAINTED, AND SHALL BE INSTALLED UNDER DOORS AND Scribed TO FRAME PROFILE.
- PROVIDE METAL TRANSITION STRIPS UNDER DOORS AT ROOMS THAT DO NOT HAVE CERAMIC TILE.
- ALL QUARRY AND CERAMIC TILE AT RESTROOMS AND FOOD SERVICE AREAS TO HAVE 100% EPOXY GROUT. CONVENTIONAL GROUT AT ALL OTHER AREAS.
- SEALED CONCRETE AT COOLERS/FREEZERS. LOCATION IS A BASE FOR PRE-FABRICATED UNIT FLOORING. SEE STRUCTURAL FOR KITCHEN.
- FINISHES SHOWN IN ONE AREA OF A ROOM OR CORRIDOR SHALL APPLY TO THE ENTIRE ROOM UNLESS OTHERWISE NOTED.
- FIELD CARPET TILES (CPT 1-5) ARE TO BE INSTALLED INDIVIDUALLY WITH THE LINEAR PATTERN RUNNING PARALLEL WITH THE DIRECTION OF THE SOLID COLOR CARPET TILE ACCESS (CPT 4 & 5).
- ALL SOLID COLORED CARPET TILES (CPT 4 & 5) ARE TO BE INSTALLED QUARTER TURNED.
- RECESSED SLABS ARE DIMENSIONED FROM INSIDE WALL TO INSIDE WALL WITH ALL CHASE WALL COVERS STAYING AT FINISH FLOOR. FLOOR STEEL WALLS OR CLUT CHAIR ARE ACCEPTABLE SPACERS. REFER TO STRUCTURAL DRAWINGS FOR ADDITIONAL INFORMATION. FIELD VERT. ALL DIMENSIONS.
- ALL INTERIOR WALL PAINT SHALL BE AN EPOXY-BASED PAINT UNLESS NOTED OTHERWISE.
- ALL CLASSROOM DOOR ENTRANCES ACCESS TO TERRAZZO SHALL BE MADE LEVEL BY REPAIRING GROUT BED. NON-LEVEL FINISHED SURFACES WILL NOT BE ACCEPTED.
- RETURN TERRAZZO BASE AND ALL WALL BASE INTO DOOR OPENINGS / FRAMES.
- ALL TRANSITIONS FROM TILE, TERRAZZO, QUARRY TILE AND CONCRETE FLOORING TO EACH OTHER AND TO OTHER FLOORING FINISH MATERIALS SHALL BE MADE LEVEL BY REPAIRING GROUT BED. NON-LEVEL FINISHED SURFACES WILL NOT BE ACCEPTED.


FINISH LEGEND

FLOORS:	WALLS:	BASE:
VINYL COMPOSITION TILE	PAINTED VERTICAL SURFACE UNLESS NOTED OTHERWISE. SEE STRUCTURAL FOR KITCHEN.	6" H TERRAZZO BASE
CARPET TILE / WALK-OFF CARPET	VINYL WALLCOVERING	5" H QUARRY TILE BASE
NON-SLIP QUARRY TILE	4" H CERAMIC WALL TILE, GRADED	4" H GRAZED CERAMIC TILE COVE BASE
TERRAZZO FLOORING	EQUIPMENT CABINETS:	RUBBER BASE
1" H UNGLAZED CERAMIC TILE	PLASTIC LAMINATE (COUNTER/CABINET)	
SEALED CONCRETE		

FLOOR FINISH LEGEND	
	TER-1
	TER-2
	TER-3
	TER-4
	VCT-1
	VCT-2
	VCT-3
	CT-1
	CT-2
	CT-3
	CPT-1
	CPT-2
	CPT-3
	CPT-4
	CPT-5
	CPT-6
	CPT-7
	RUB-1
	RUB-2
	RUB-3
	LIN-1

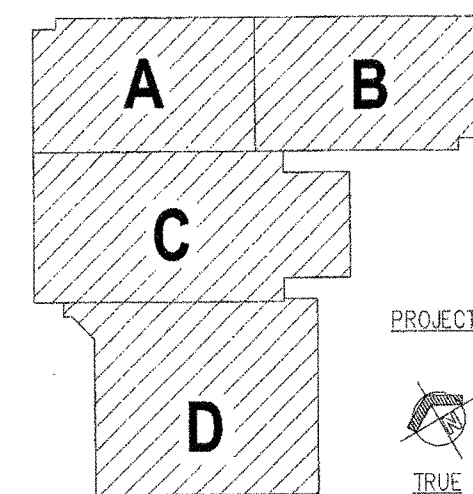

KEY PLAN

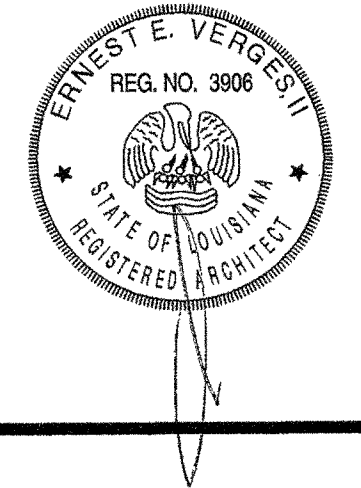

NEW 3 SECTION ELEMENTARY SCHOOL AT FISK-HOWARD SCHOOL RECOVERY SCHOOL DISTRICT

211 S. SLOPEZ STREET
NEW ORLEANS, LOUISIANA 70119

DATE ISSUED: 7 DECEMBER, 2012
REVISED:
REVISED:
REVISED:
REVISED:
DRAWN BY: SMB, HML
CHECKED BY: DGR, JFM
PHASE:

BID
DOCUMENTS

11085

TITLE:
ENLARGED FLOOR
FINISH PLANS

SHEET:
A6.07