
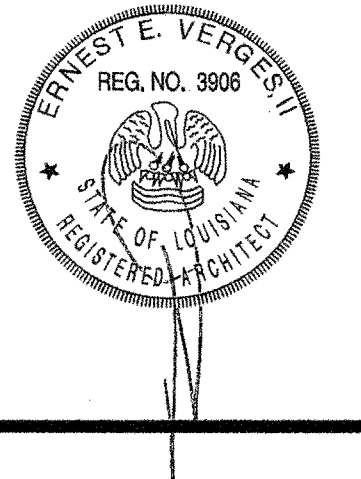
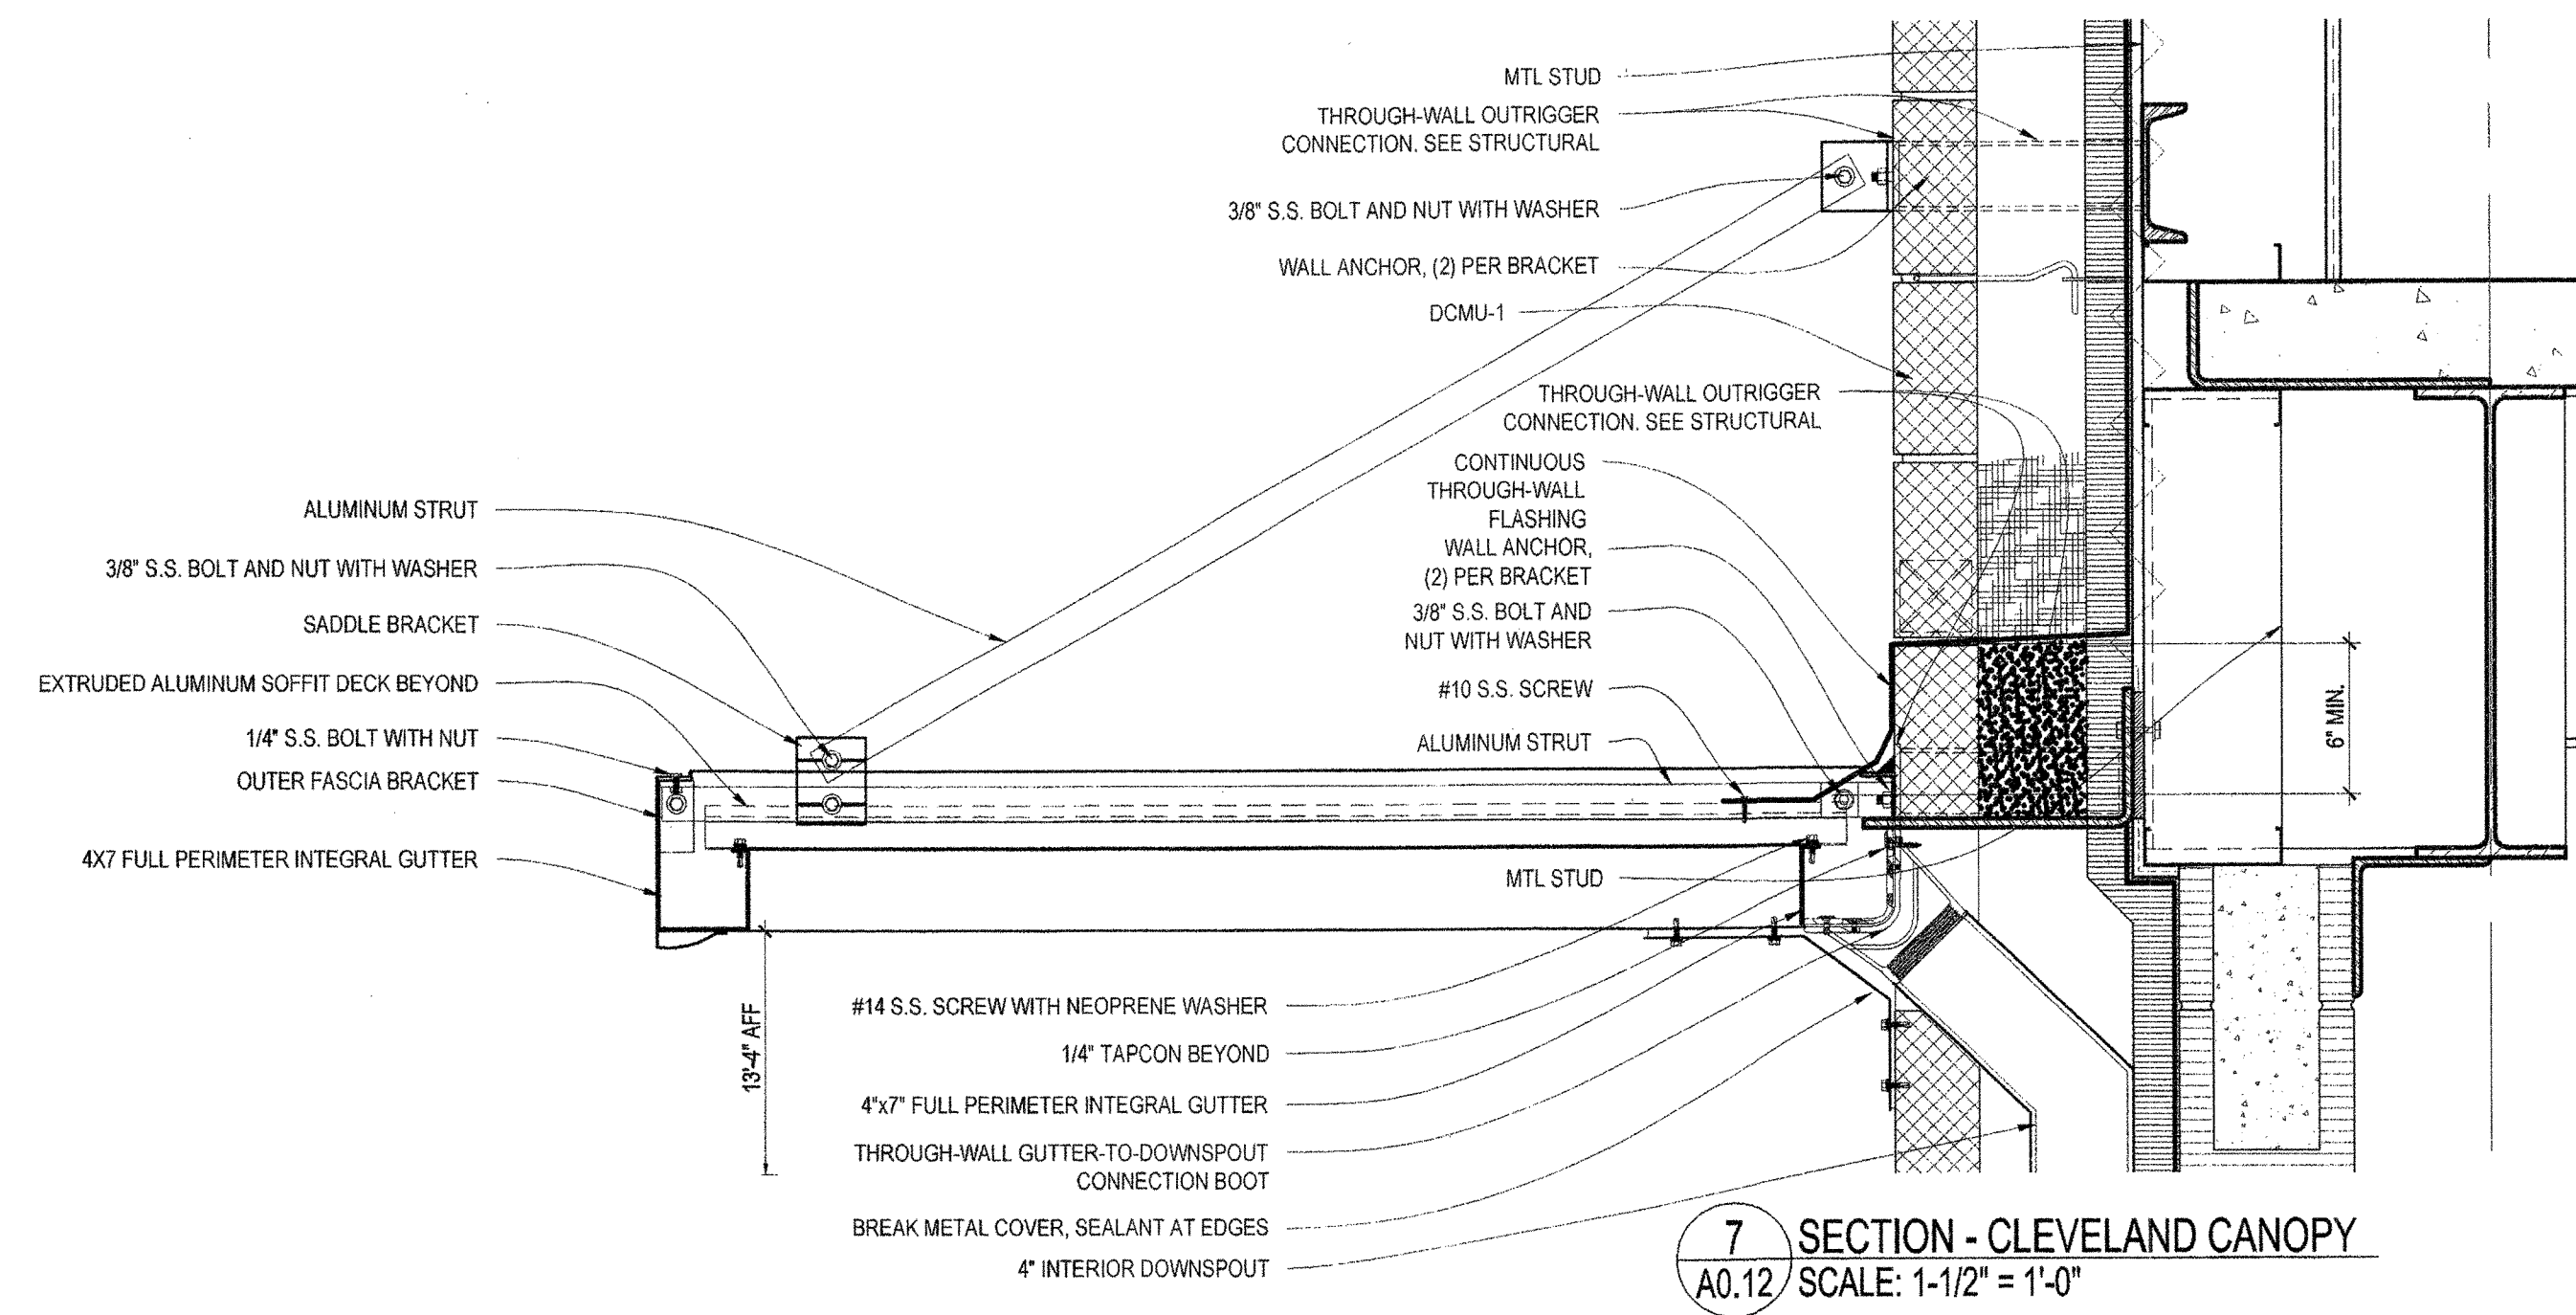
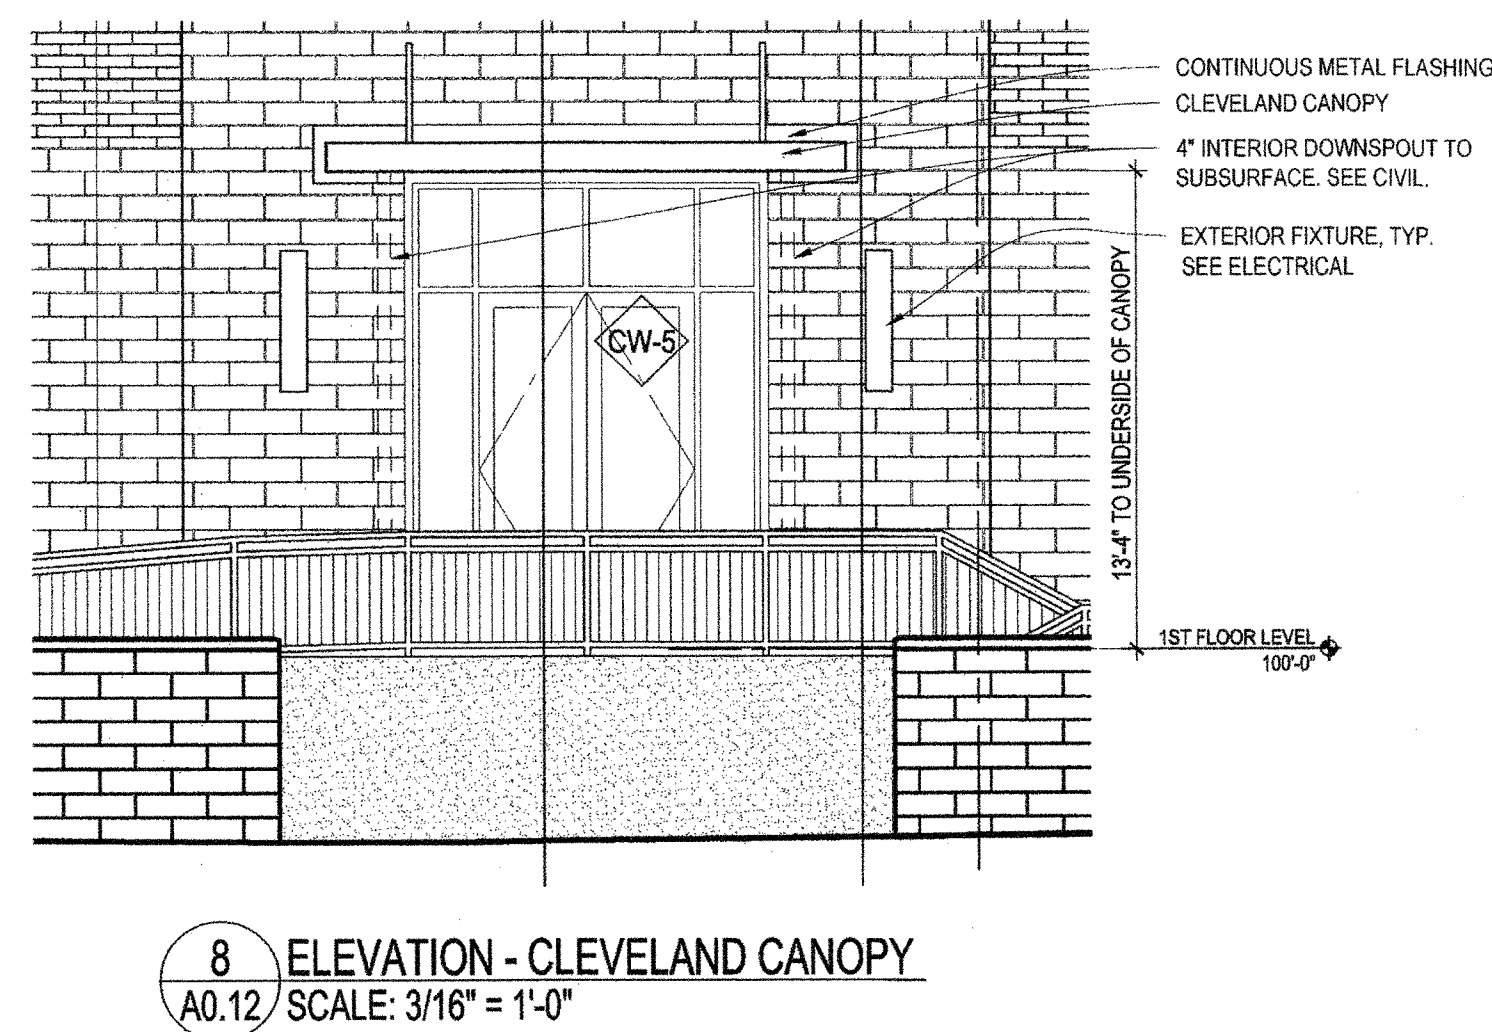
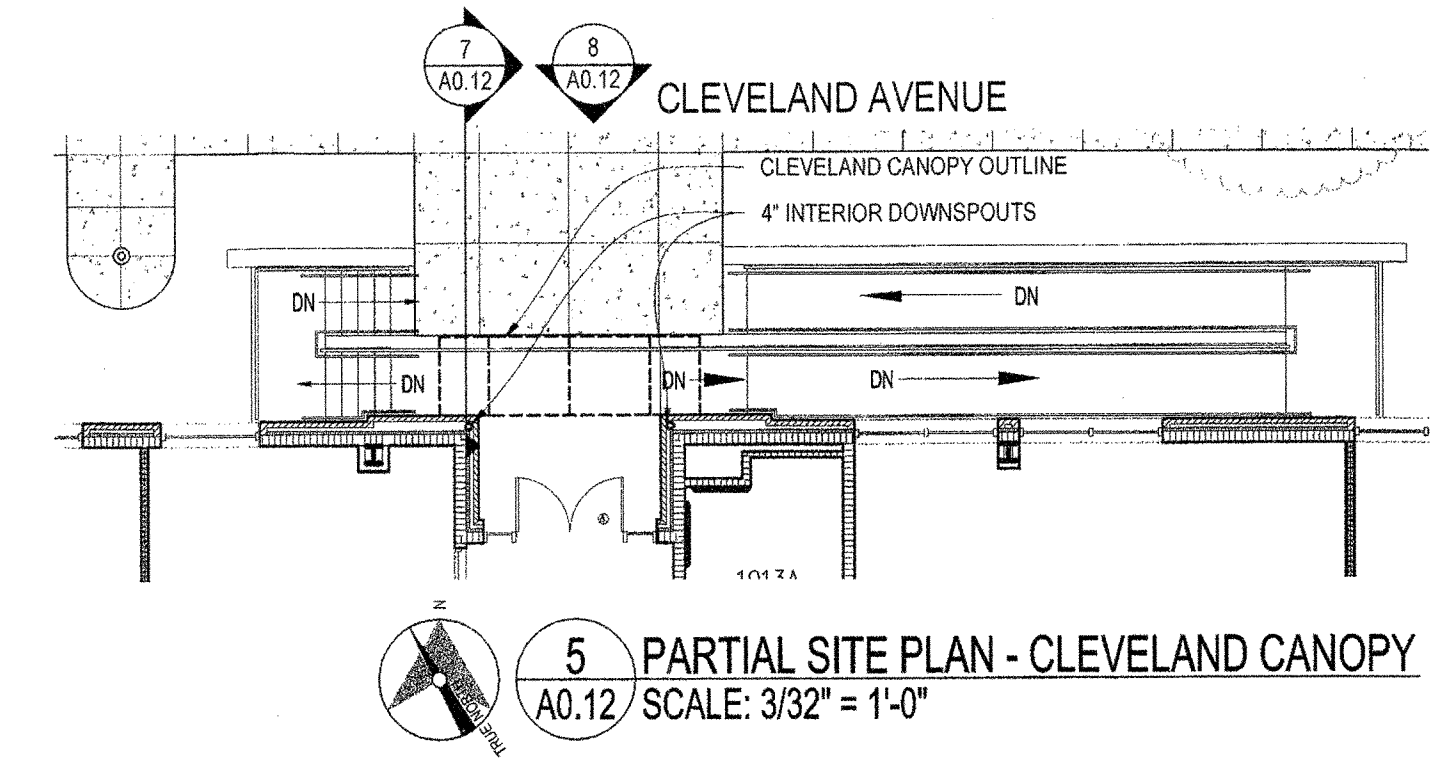
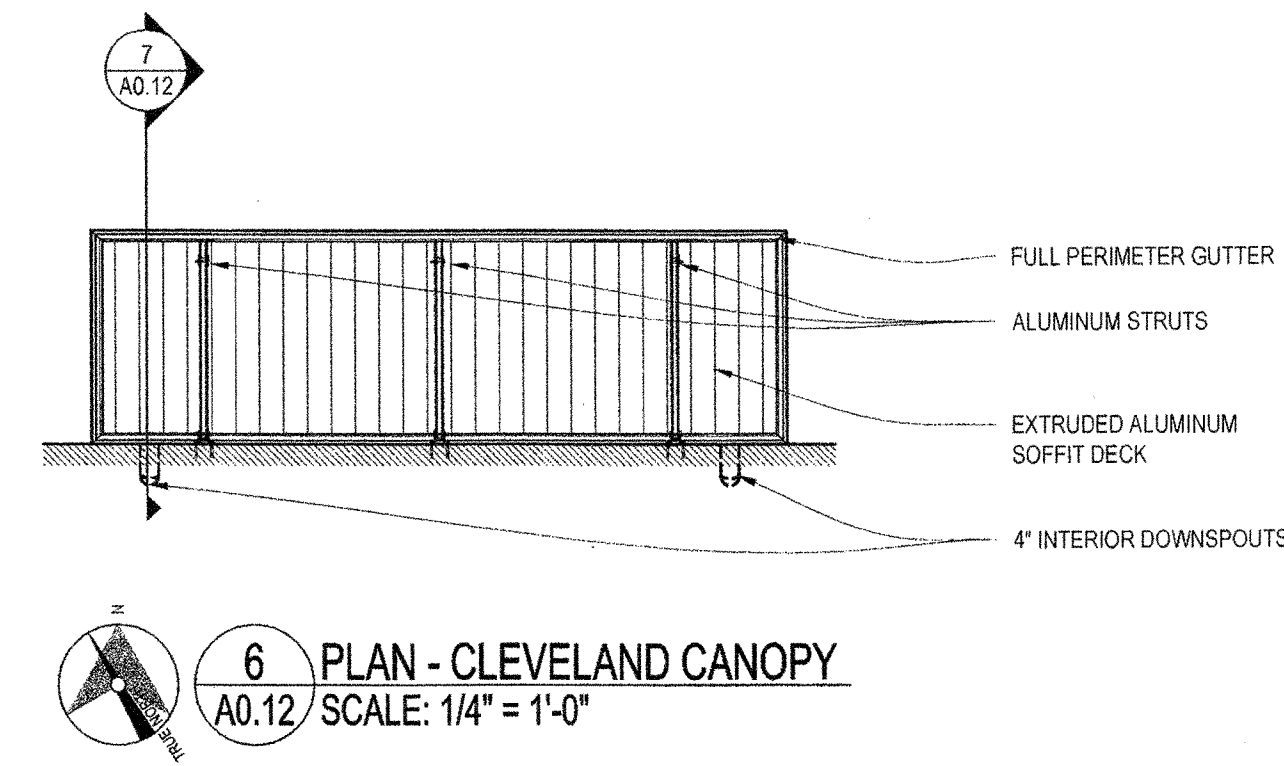
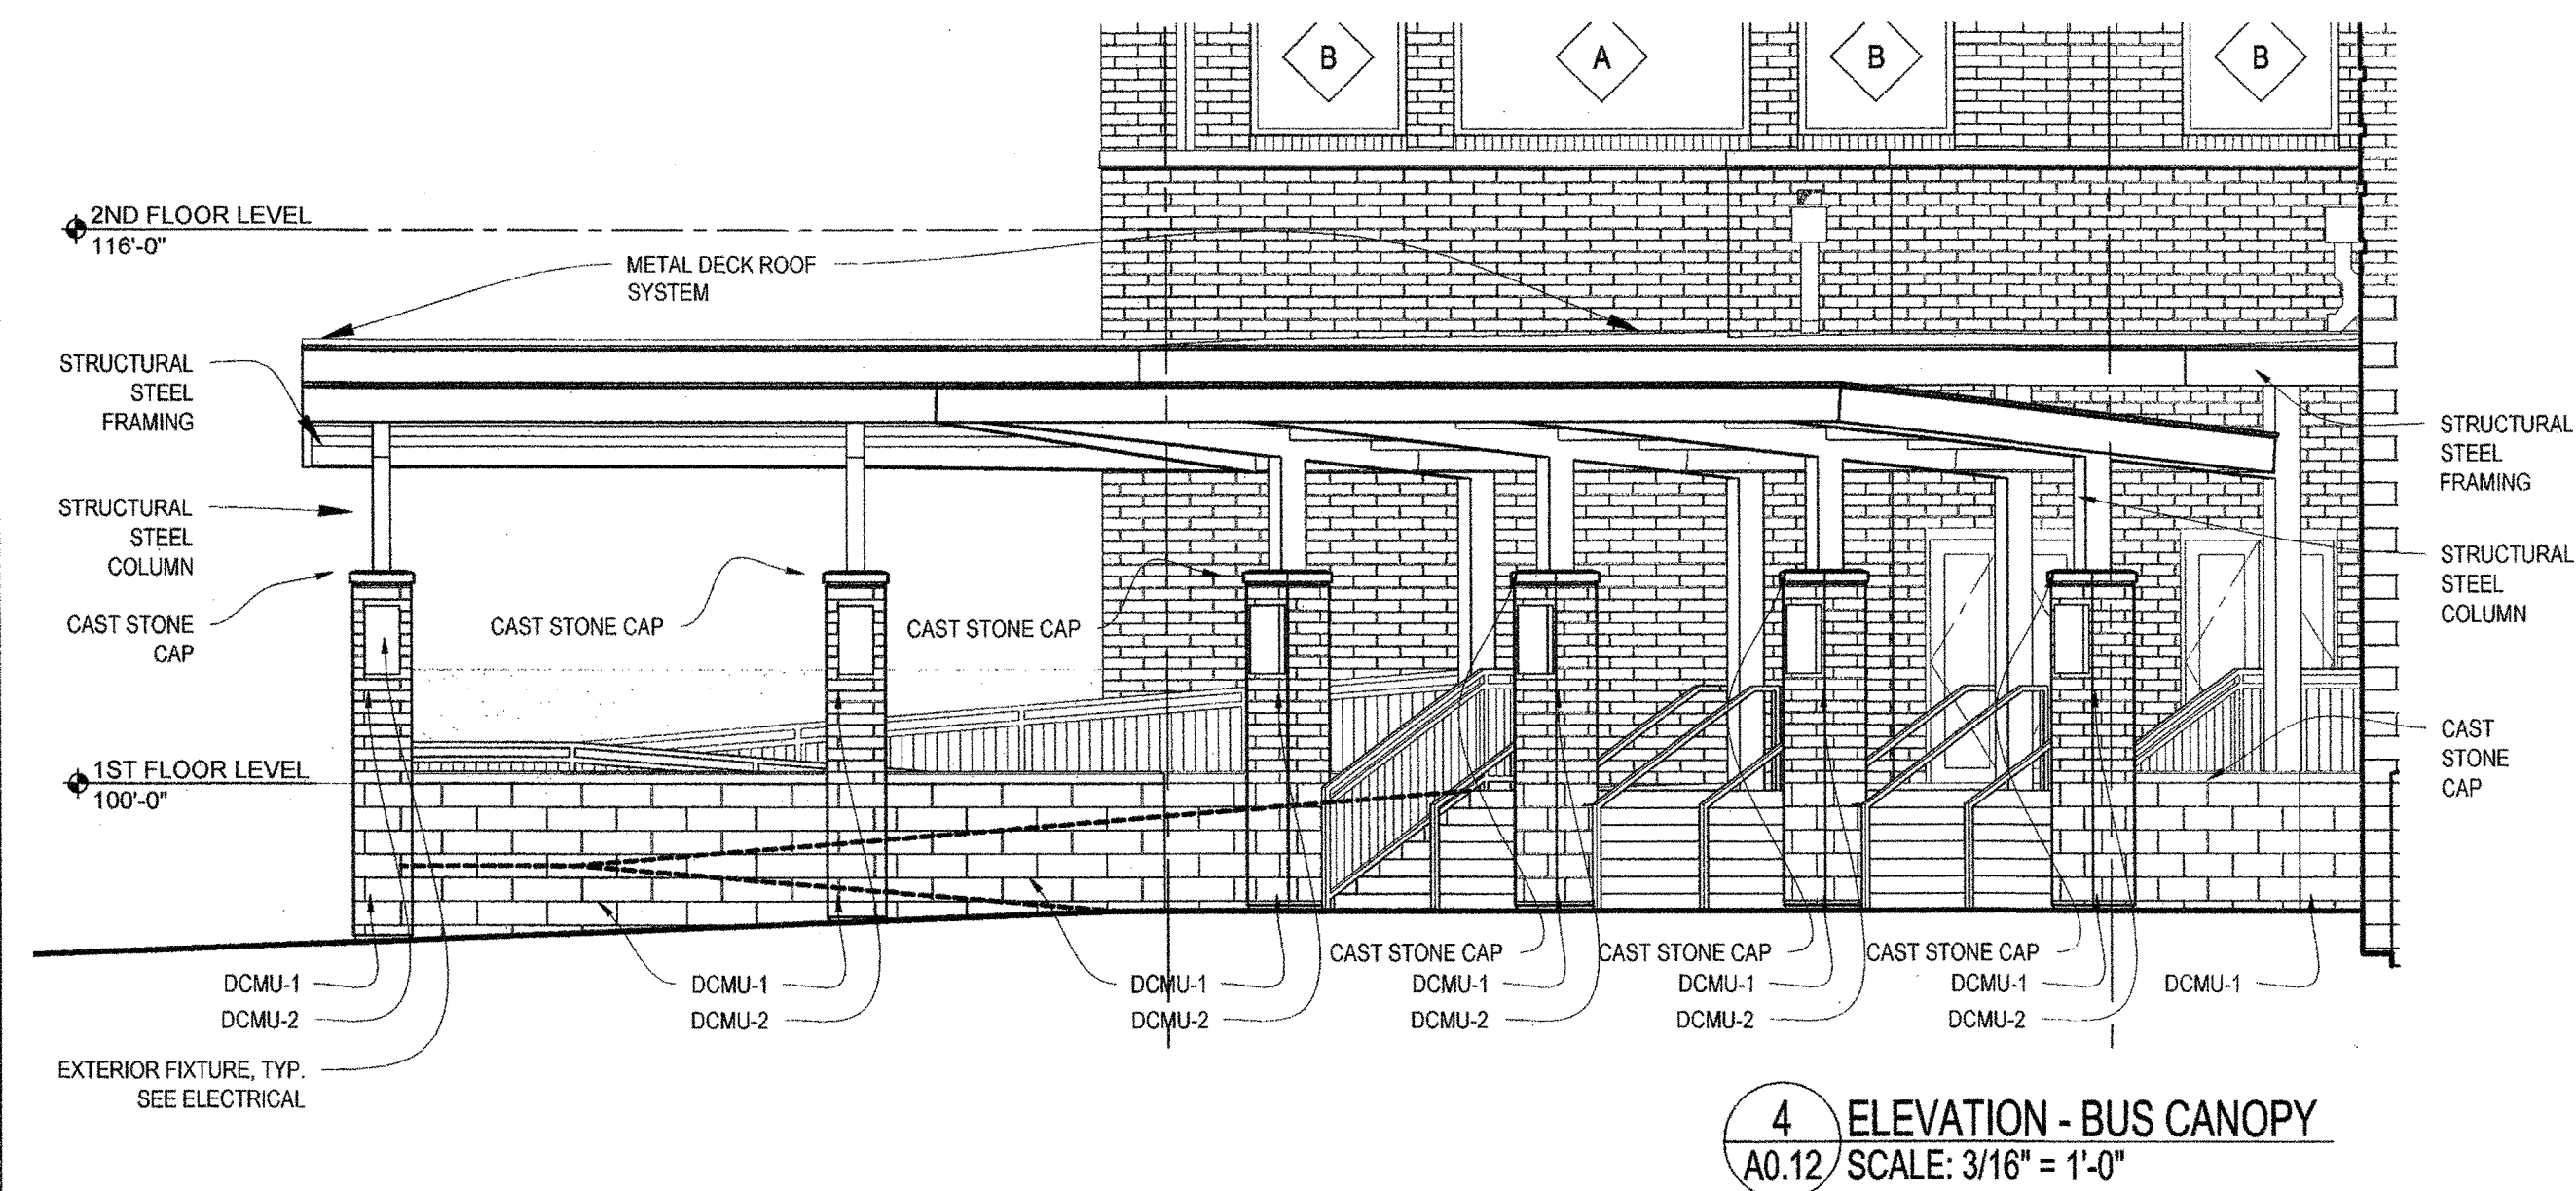
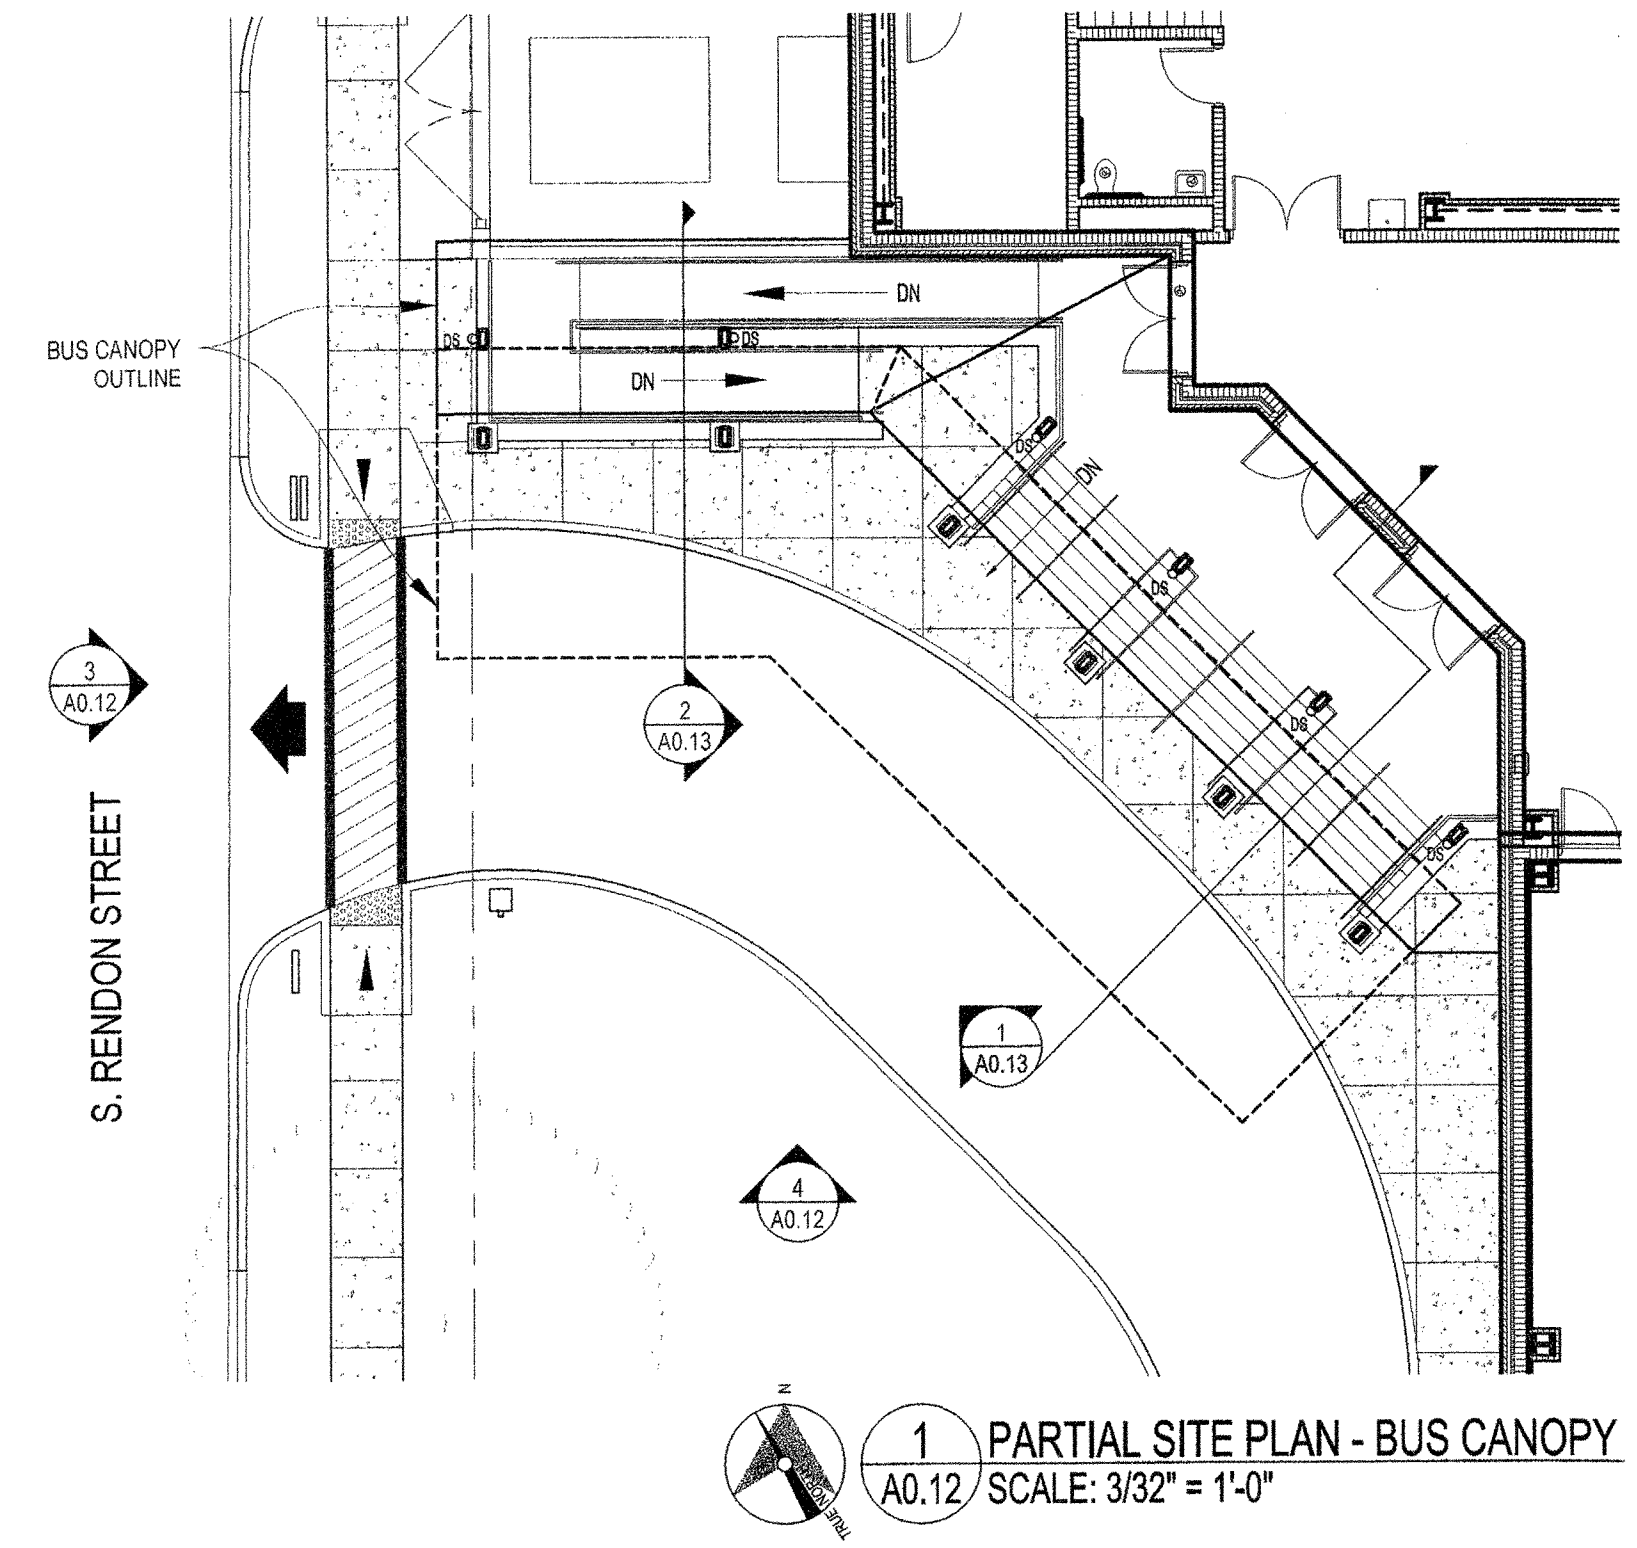
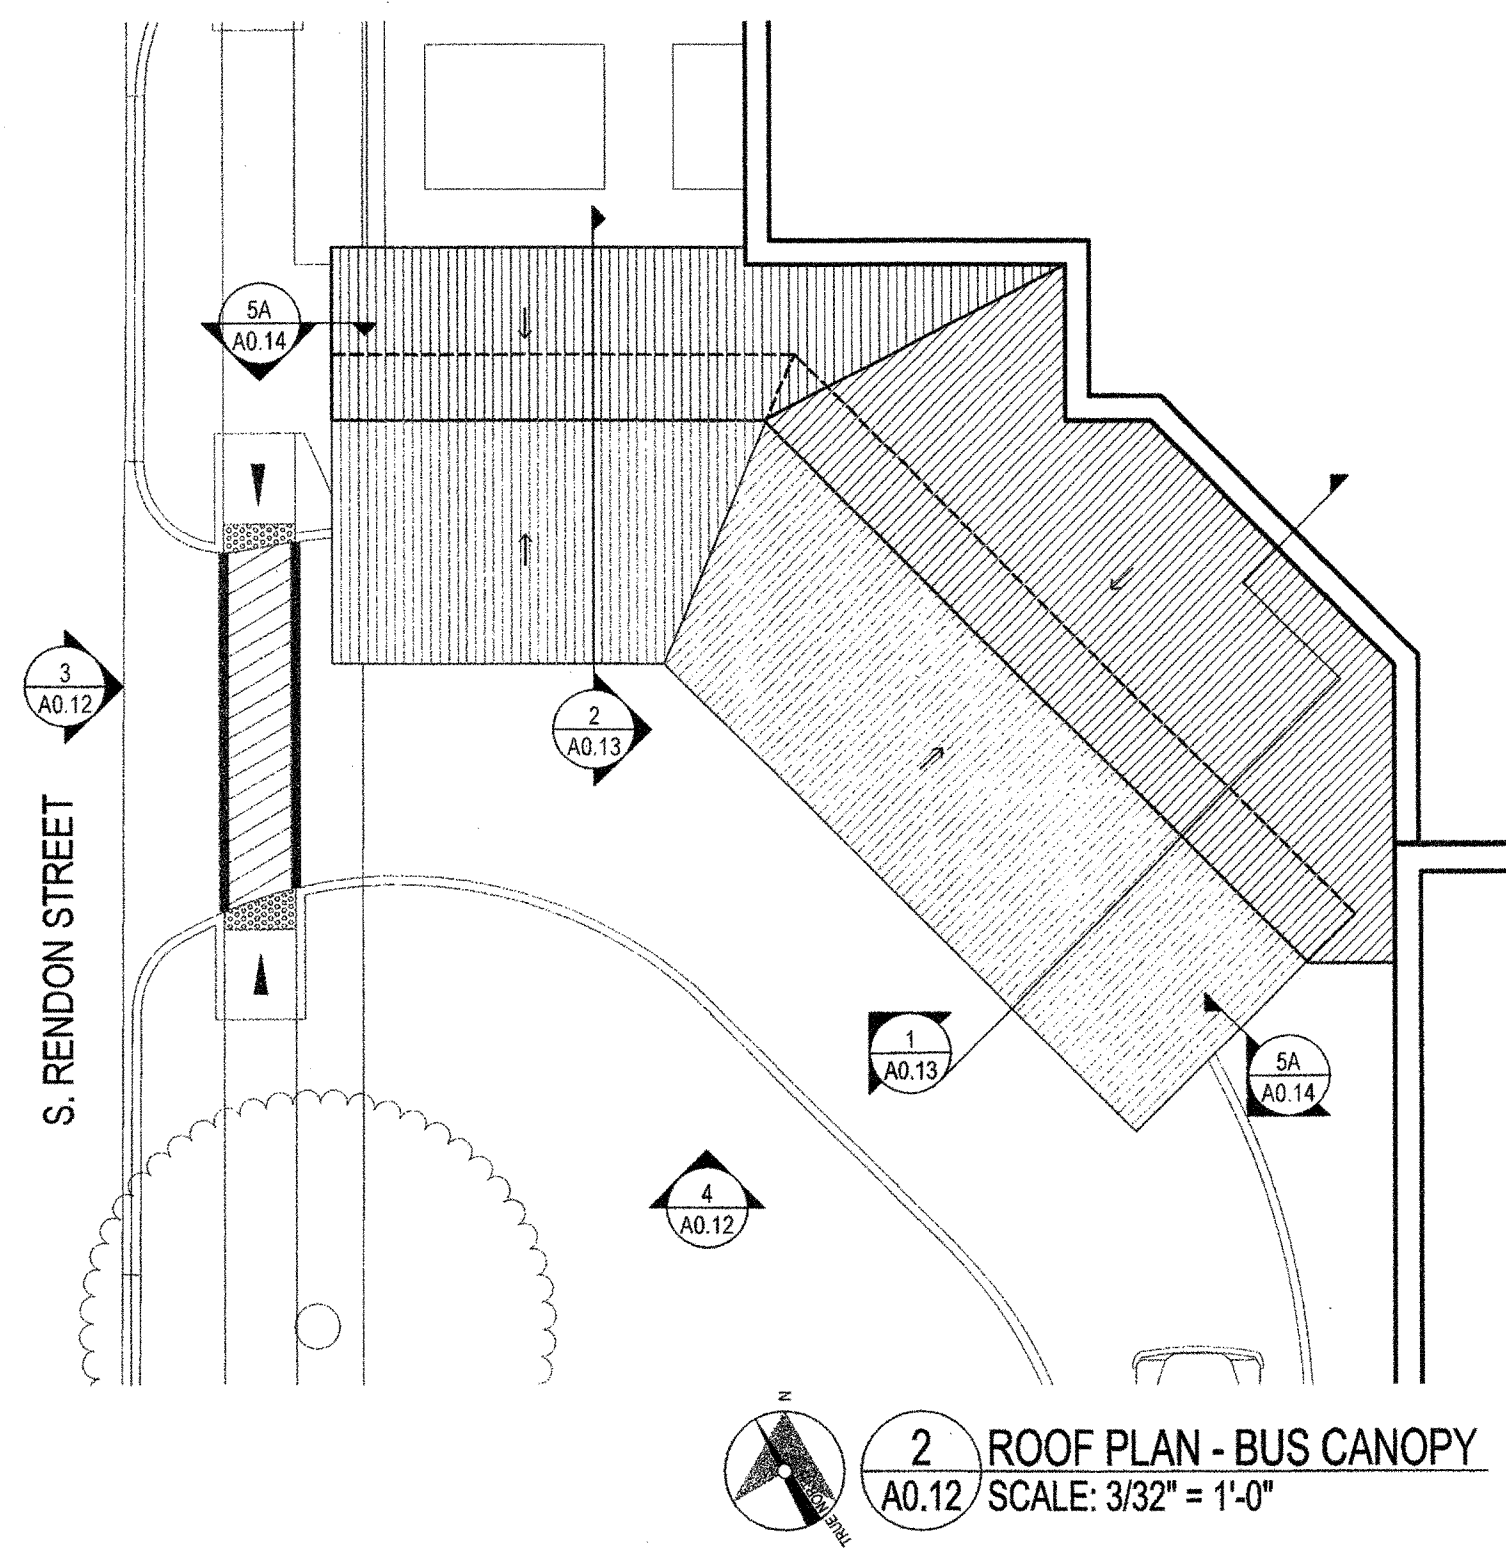


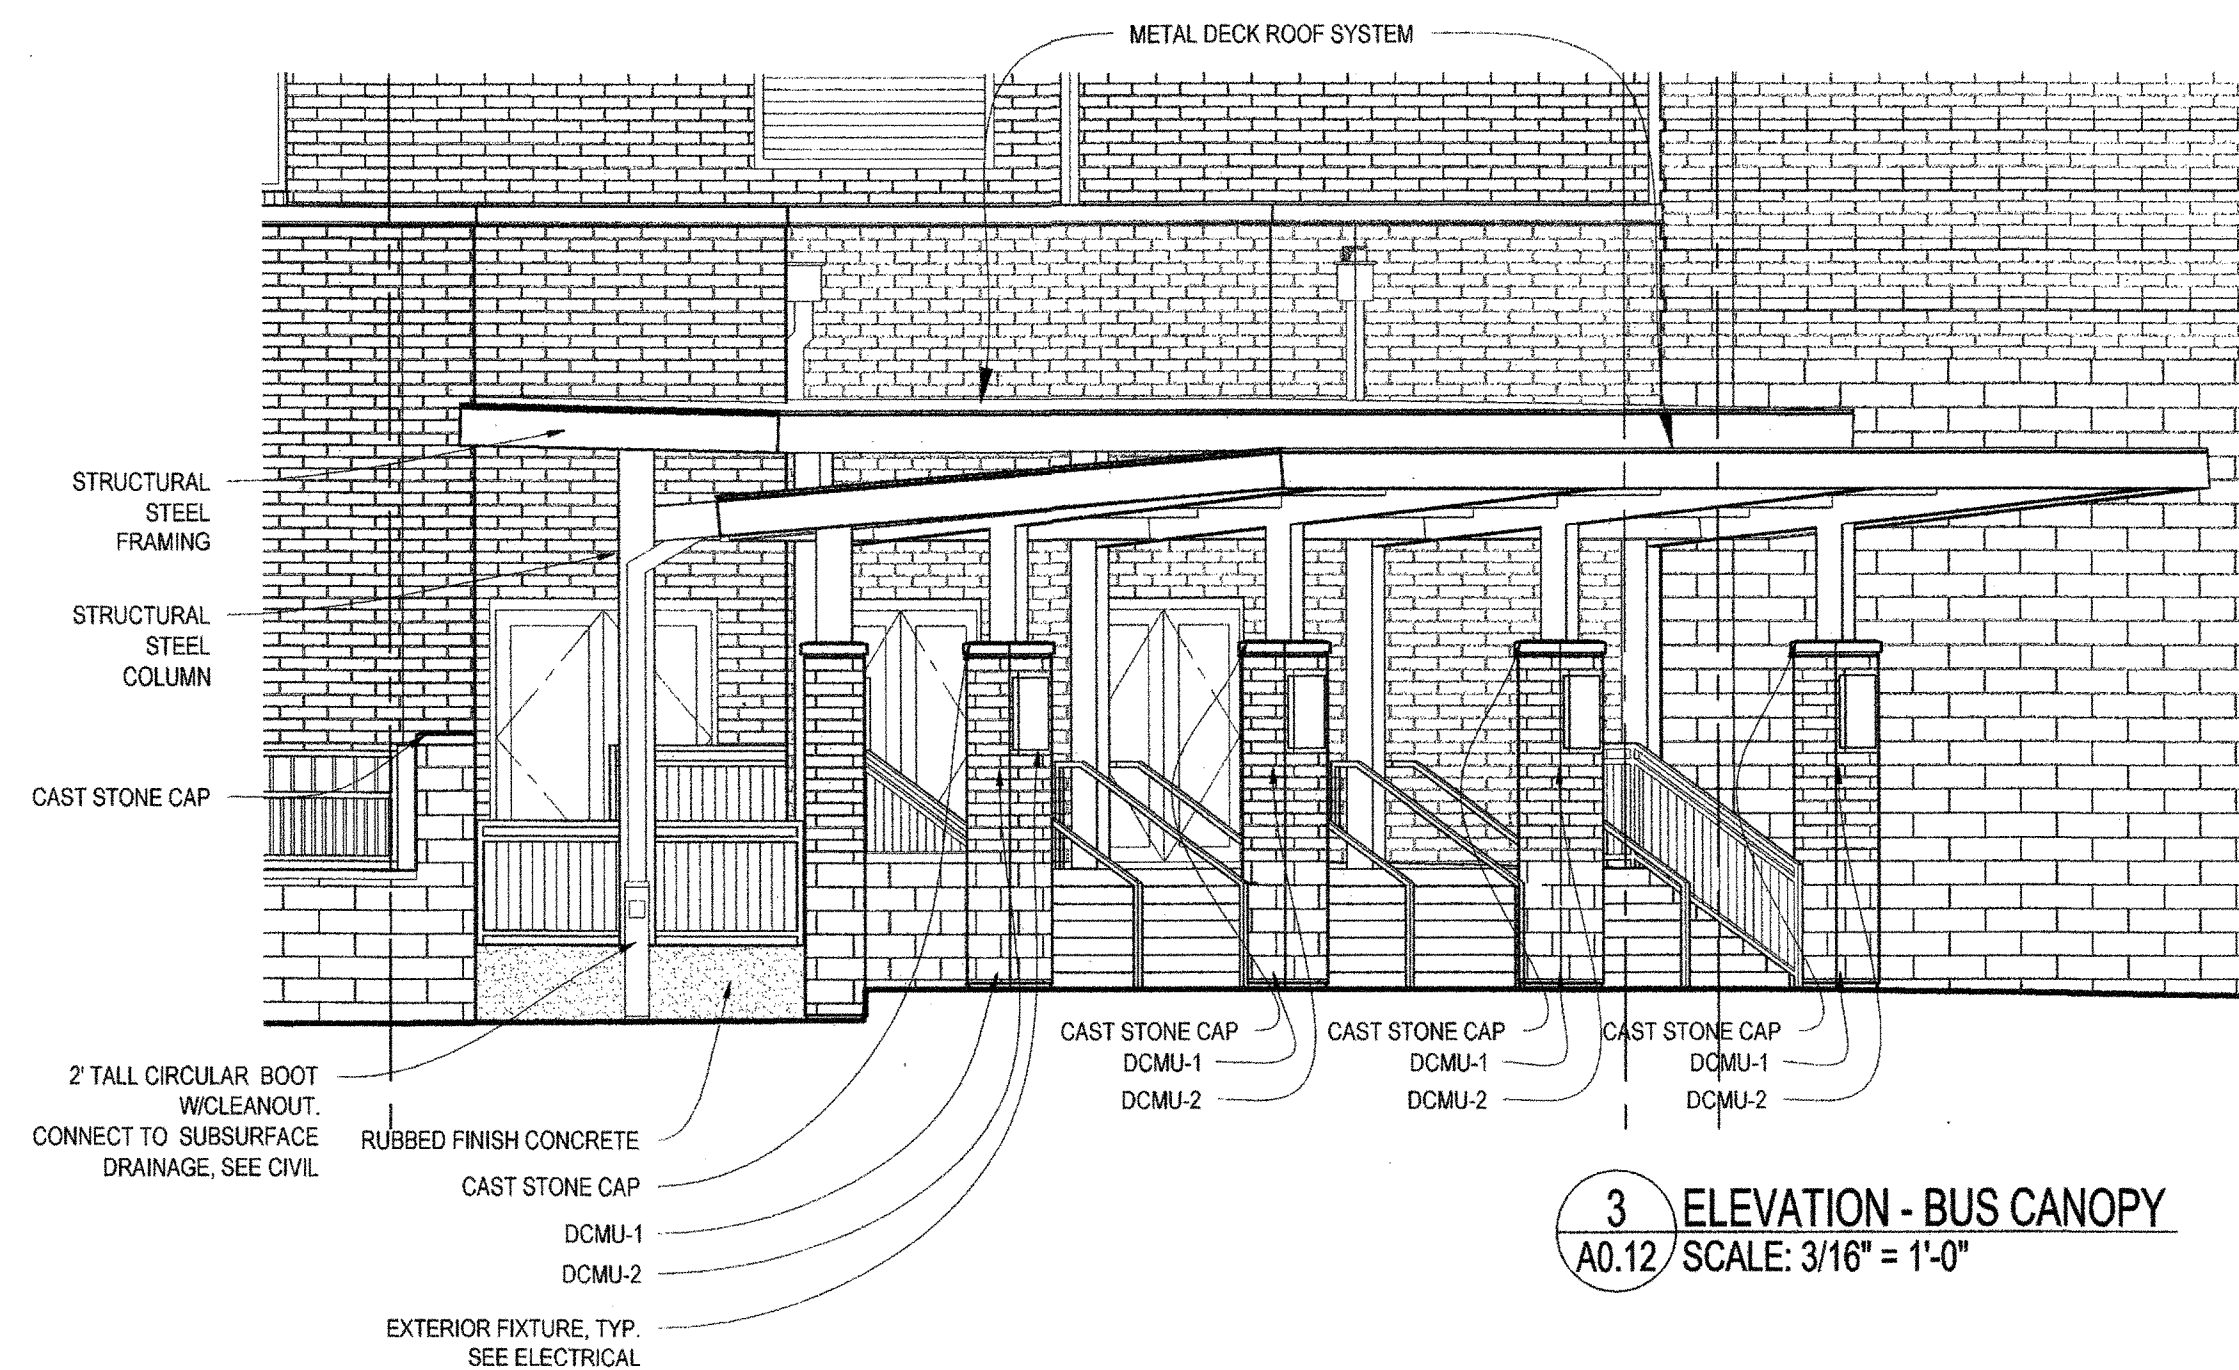

**NEW 3 SECTION ELEMENTARY SCHOOL
AT FISK-HOWARD SCHOOL
RECOVERY SCHOOL DISTRICT**

211 S. LOPEZ STREET NEW ORLEANS, LOUISIANA 70119

DATE ISSUED: 7 DECEMBER, 2012
REVISED:
REVISED:
REVISED:
REVISED:
DRAWN BY: MSR, CMB
CHECKED BY: DGR, JFM
PHASE:

**BID
DOCUMENTS**

11085

TITLE:
**CANOPY
PLANS & DETAILS**

SHEET:

A0.12