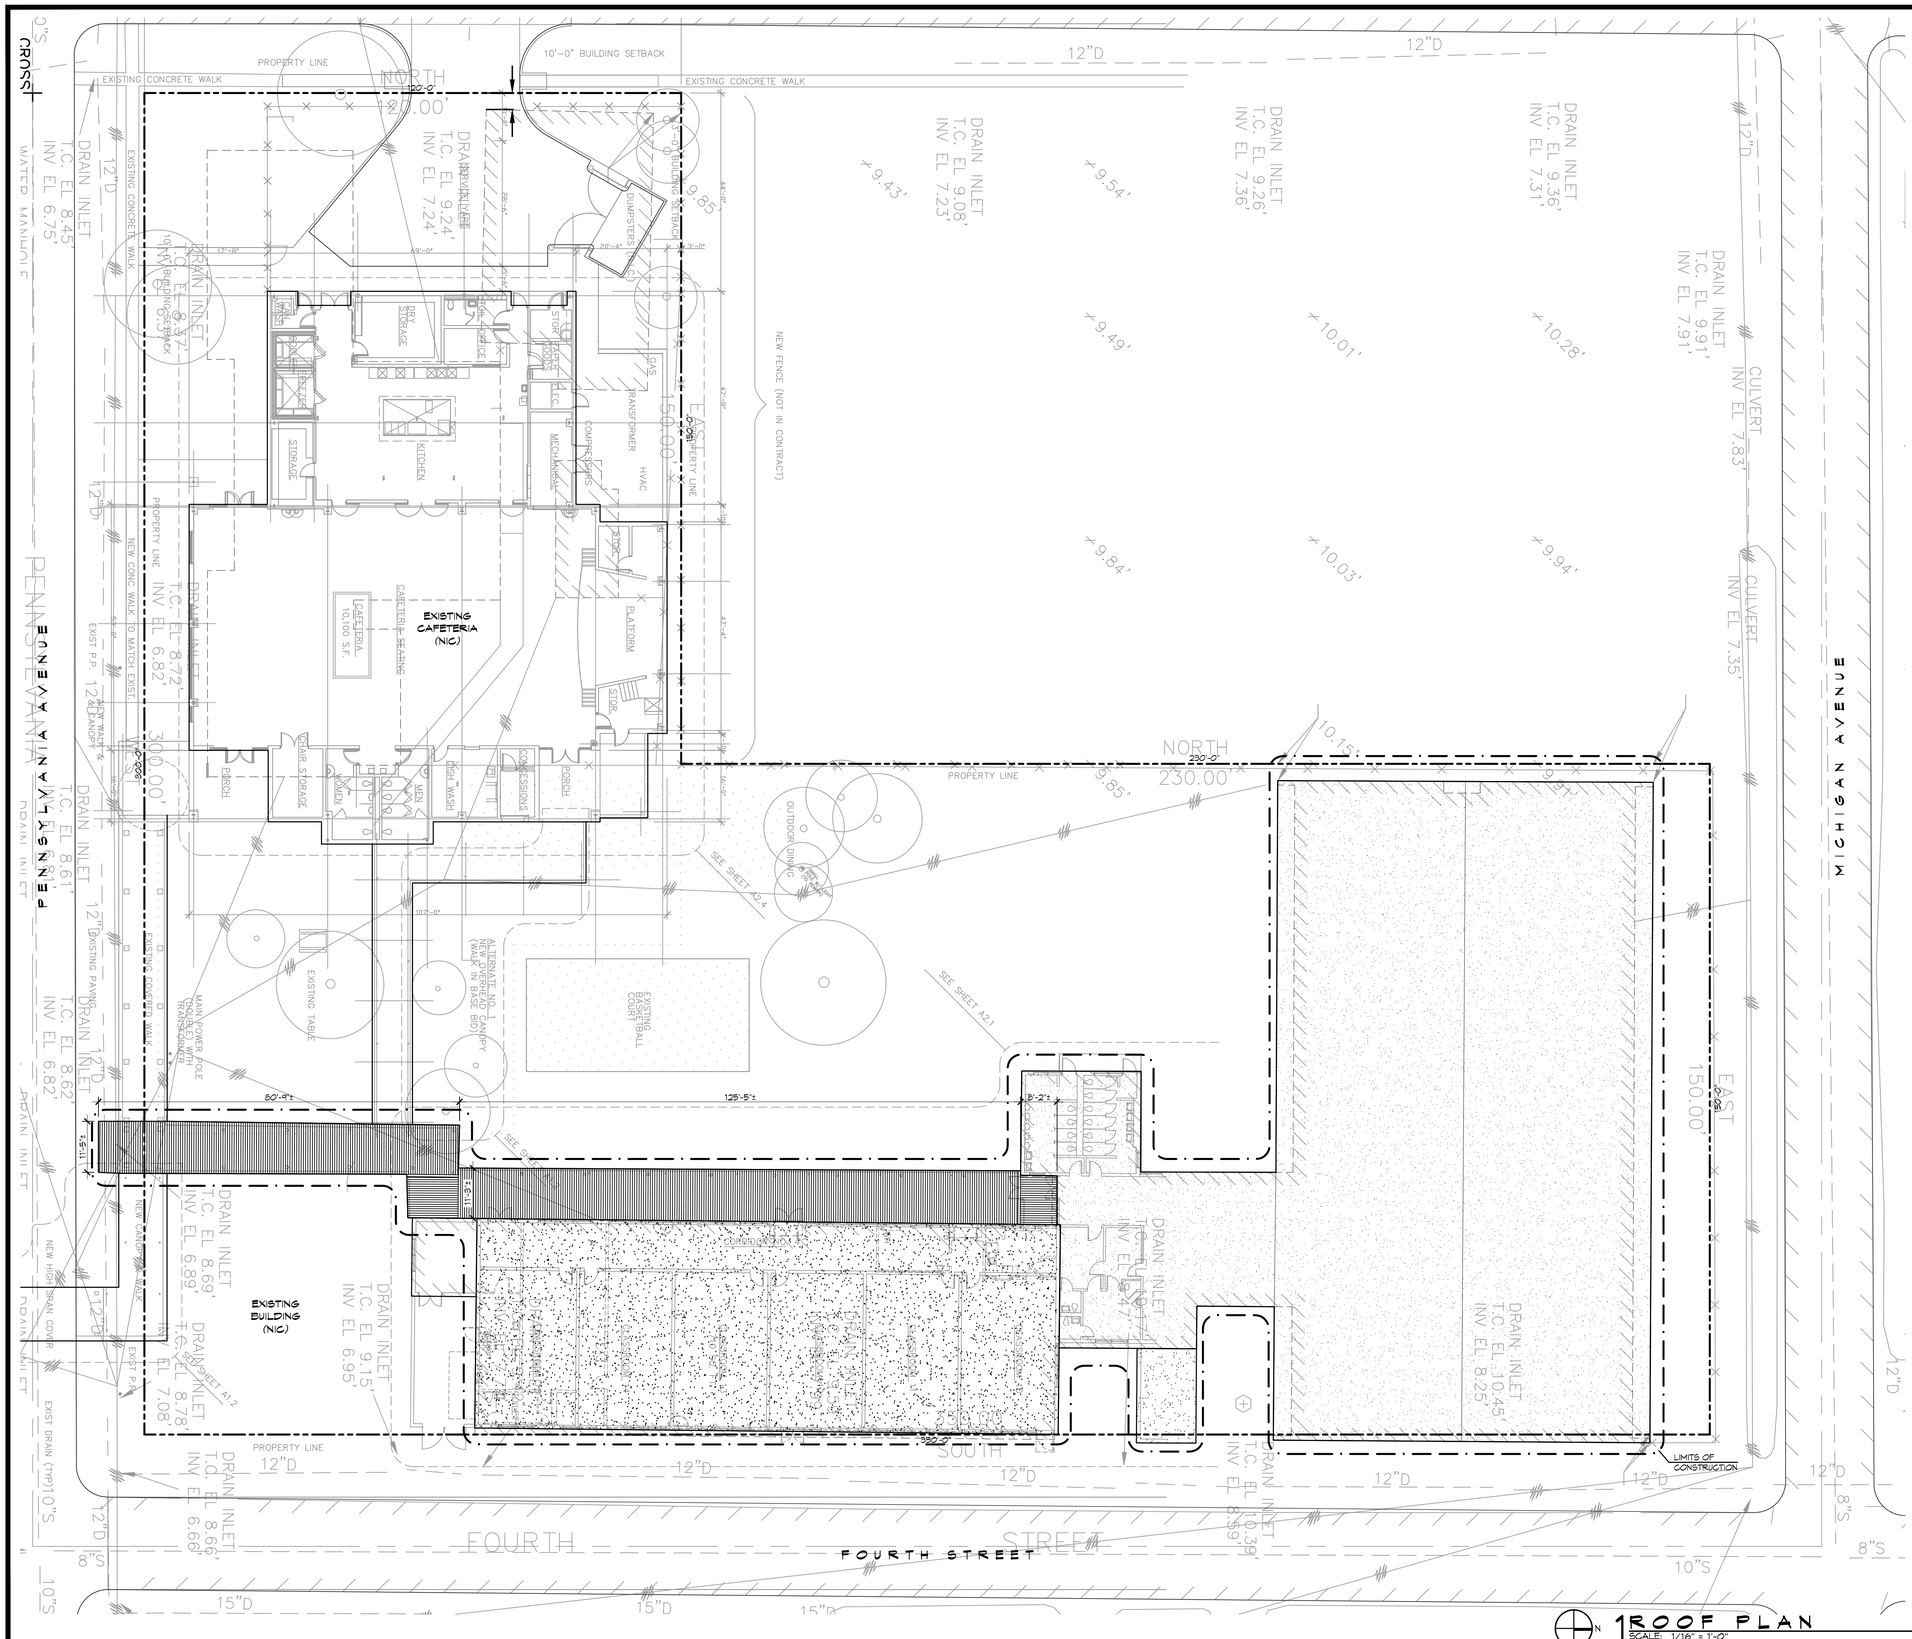

1 ROOF PLAN
SCALE: 1/16" = 1'-0"

LEGEND

	NEW MODIFIED BITUMEN ROOF MEMBRANE SYSTEM
	NEW PRE-FINISHED EXTRUDED ALUM DECKING
	EXIST MODIFIED BUTIMEN ROOF WITH NEW COATING

GENERAL NOTES

1. ALL DIMENSIONS ARE APPROXIMATE AND SHOULD BE VERIFIED IN FIELD.
2.
3.
4.
5.
6.

DAMMON ENGINEERING, INC.
Architects & Engineers
www.dammoneng@eatsouth.net
dammoneng@bellsouth.net
Phone: 985.641.5952
F: 985.641.5950
Chief Architect: Kevin J. Kinchen, NCARB
5347 Crowder Blvd
Slidell, LA 70458

#	DESCRIPTION	DATE

REVISIONS

SEAL:

PRELIMINARY NOT FOR CONSTRUCTION

ROOF REPLACEMENT FOR:

SLIDELL JUNIOR HIGH SCHOOL

393 PENNSYLVANIA AVENUE
SLIDELL, LA 70458

ST. TAMMANY SCHOOL BOARD
PROJECT # 1921

ST. TAMMANY PARISH PUBLIC SCHOOLS
Learning is Just a Lifetime.

JOB No:	2191
DATE:	10.31.2013
DRAWN BY:	KJK
CHECKED BY:	KJK

These drawings and specifications are the property of Dammon Engineering, Inc. and shall not be reproduced or used for other projects except by agreement in writing by and with the written permission of the Architect. Visual contact with these drawings and specifications shall constitute prima facie evidence of acceptance of these restrictions.

SHEET TITLE:
ROOF PLAN

DRAWING NUMBER:
A1

SHEET No: 00 of XX