GENERAL NOTES

1. ITEMS INDICATED IN GRAY ROCHE ARE EXIST ELEMENTS TO REMAIN. ACTUAL ELEMENTS MAY VARY BY LOCATION. CONTRACTOR TO VERIFY EXIST CONDITIONS AND MAKE ADJUSTMENTS TO DETAILS AS NECESSARY IN CONFORMANCE WITH ROOFING MANUFACTURER'S RECOMMENDATION.
2. SIPLAST SBS MODIFIED BITUMEN MEMBRANE SYSTEM IS USED AS A BASIS OF DESIGN FOR THESE DETAILS AND SPECIFIC MATERIALS NAMED REFER TO THIS SYSTEM. ACTUAL MATERIALS MAY VARY SHOULD A DIFFERENT APPROVED ROOF MEMBRANE SYSTEM BE USED.

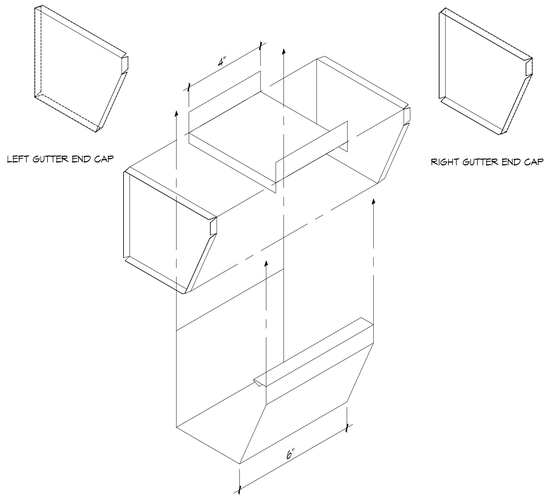

LEFT GUTTER END CAP

RIGHT GUTTER END CAP

8 DETAIL
SCALE: NTS

GUTTER EXPANSION JOINT ASSEMBLY

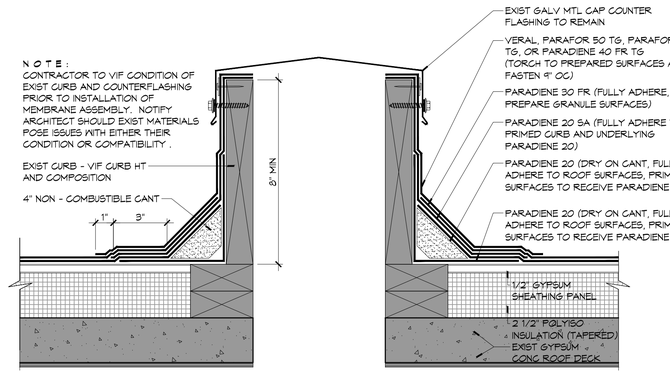

6 ROOF DETAIL
SCALE: 3" = 1'-0"

CURB

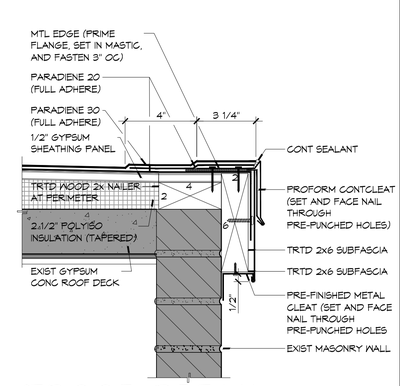

5 ROOF DETAIL
SCALE: 3" = 1'-0"

ROOF EDGE

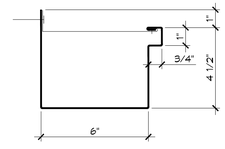

7 DETAIL
SCALE: 3" = 1'-0"

GUTTER PROFILE

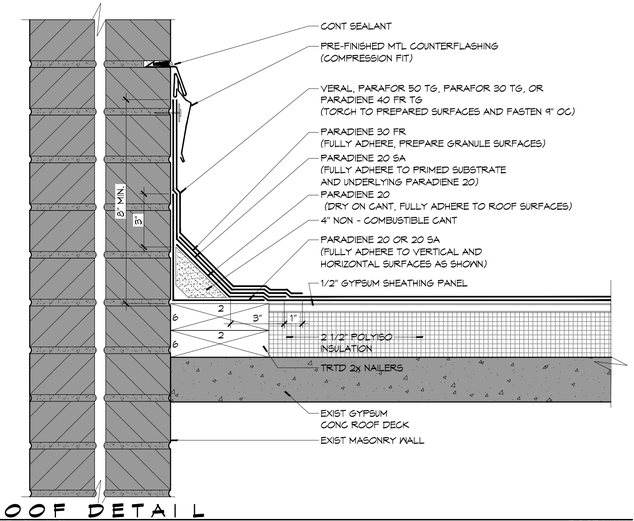

4 ROOF DETAIL
SCALE: 3" = 1'-0"

ROOF/WALL

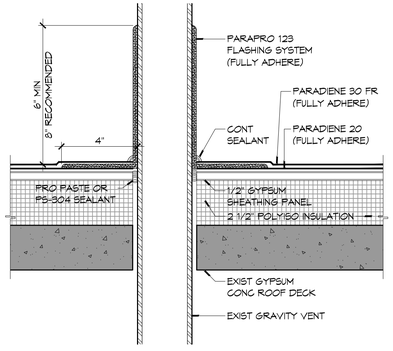

3 ROOF DETAIL
SCALE: 3" = 1'-0"

GRAVITY VENT

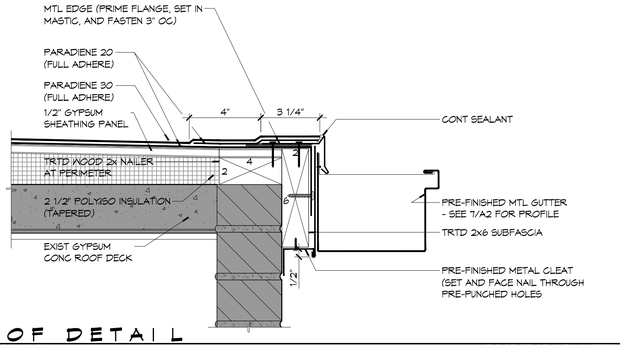

2 ROOF DETAIL
SCALE: 3" = 1'-0"

ROOF EDGE WITH GUTTER

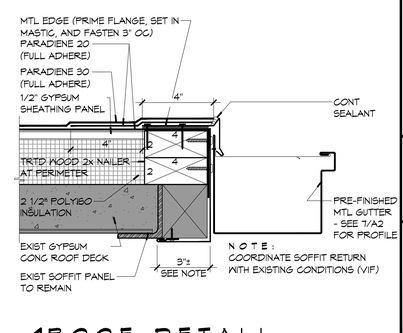

1 ROOF DETAIL
SCALE: 3" = 1'-0"

ROOF EDGE AT GUTTER

DAMMON ENGINEERING, INC.
Architects & Engineers
www.dammonengineering.com
dammonengr@bellsouth.net
P: 985.649.5832
F: 985.641.5950
Chief Architect: Kevin J. Kinchen, NCARB
554 Old Spanish Trail
Slidell, LA 70458

#	DESCRIPTION	DATE

REVISIONS

SEAL:

REROOFING - OLD 6TH GRADE WING:
SLIDELL HIGH SCHOOL
333 PENNSYLVANIA AVENUE
SLIDELL, LA 70458
ST. TAMMANY SCHOOL BOARD
PROJECT # 1321

DRAWN BY:	JOB No:	DATE:	CHECKED BY:
K.J.K	2191	2-21-2014	K.J.K

SHEET TITLE:
ROOF DETAILS

DRAWING NUMBER:
A2

SHEET No: 5 of 5