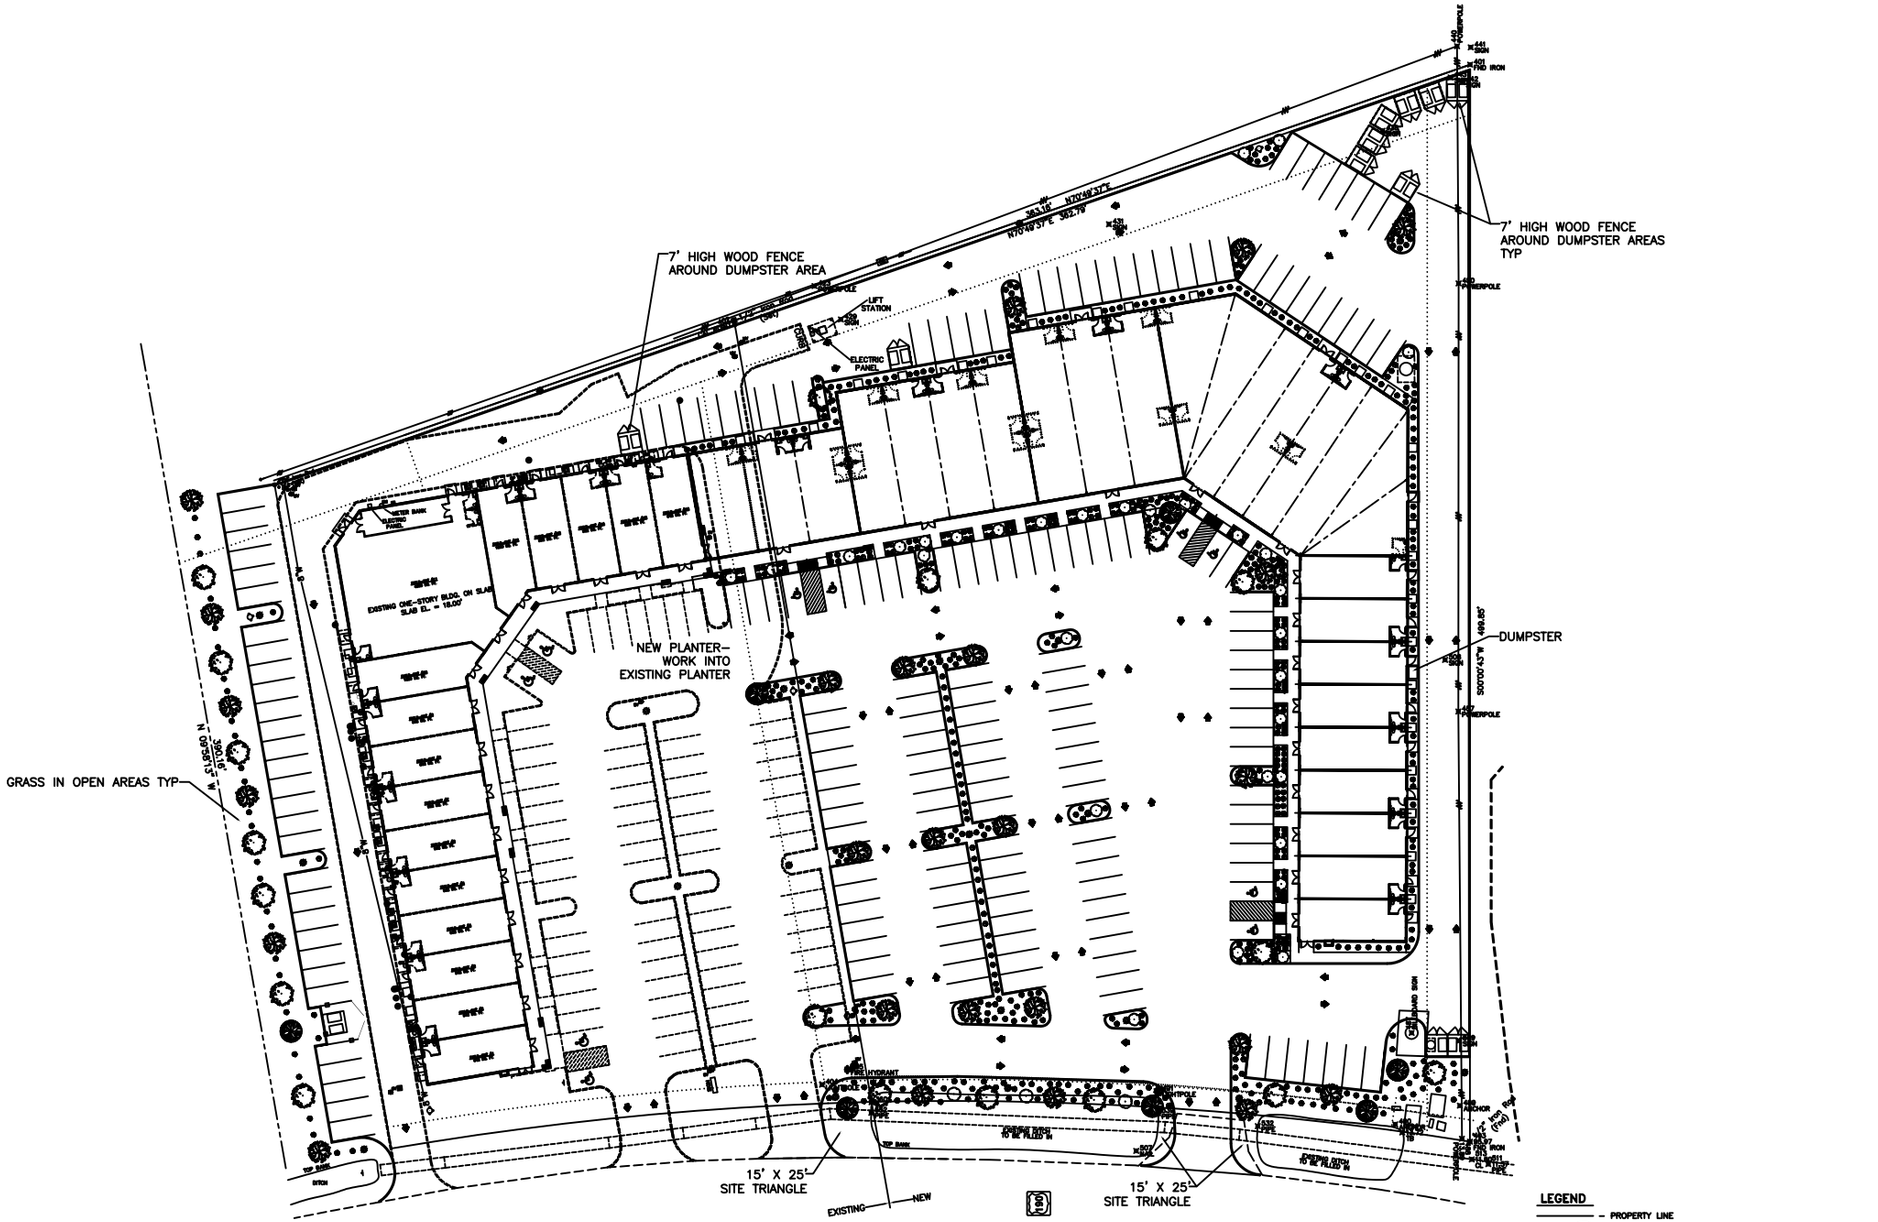

LANDSCAPING PLAN

SCALE: 1"=30'-0"

LEGEND

- PROPERTY LINE
- GRAPE TREE MINIMUM OF 10' TO 12' HIGH CALIPER OF 2 1/2" MEASURED AT 2 FT. ABOVE THE GROUND REQUIRED EVERY 20' - 25' O.C.
- NUTTALL OAK TREE MINIMUM OF 8' TO 10' HIGH CALIPER OF 1 1/2" MEASURED AT 2 FT. ABOVE THE GROUND REQUIRED EVERY 20' - 25' O.C.
- SWEET BAY MAGNOLIA CALIPER OF 1 1/2" MEASURED AT 2 FT. ABOVE THE GROUND REQUIRED EVERY 20' - 25' O.C.
- LIVE OAK CALIPER OF 1 1/2" MEASURED AT 2 FT. ABOVE THE GROUND REQUIRED EVERY 20' - 25' O.C.
- DWARF CAMELLIA
- LIGHT POLE

REVISED: 01-12-06

LANDSCAPING PLAN

GARY MUTTER
2170 HWY. 190 WEST
SLIDELL, LOUISIANA

SLIDELL WEST SHOPPING CENTER

DAMMON ENGINEERING. INC.
1095 FLORIDA AVENUE 985-649-5832 SLIDELL, LA. 70458
DAMMONENGINEERING.COM

SCALE:AS NOTED

FILE:

JOB NO 1700

DATE:10-25-05

SHEET 8

L-1

OF 24