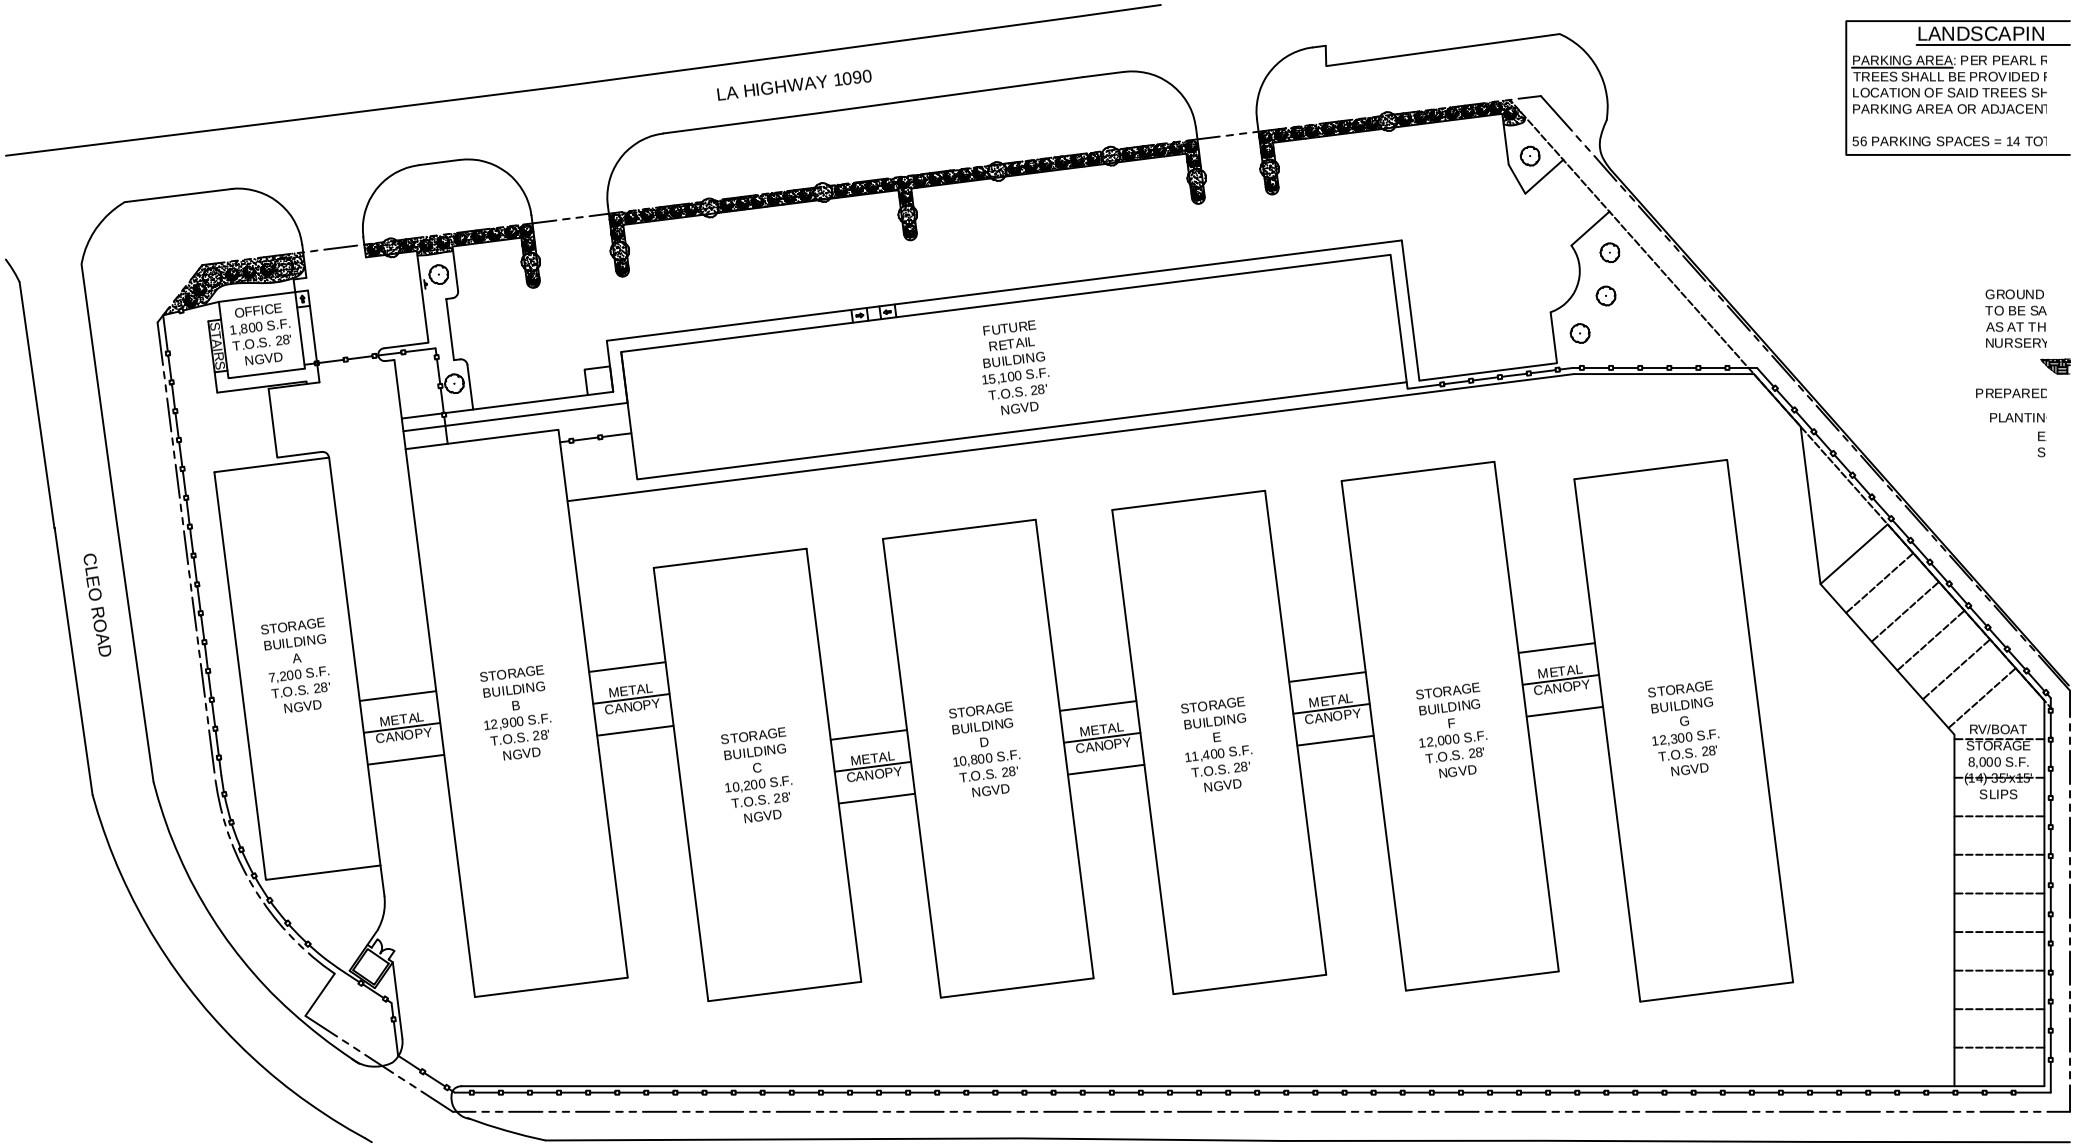

LANDSCAPIN

PARKING AREA: PER PEARL F
TREES SHALL BE PROVIDED F
LOCATION OF SAID TREES SH
PARKING AREA OR ADJACENT

56 PARKING SPACES = 14 TOT

GROUND
TO BE SA
AS AT TH
NURSERY

PREPARED

PLANTIN
E
S