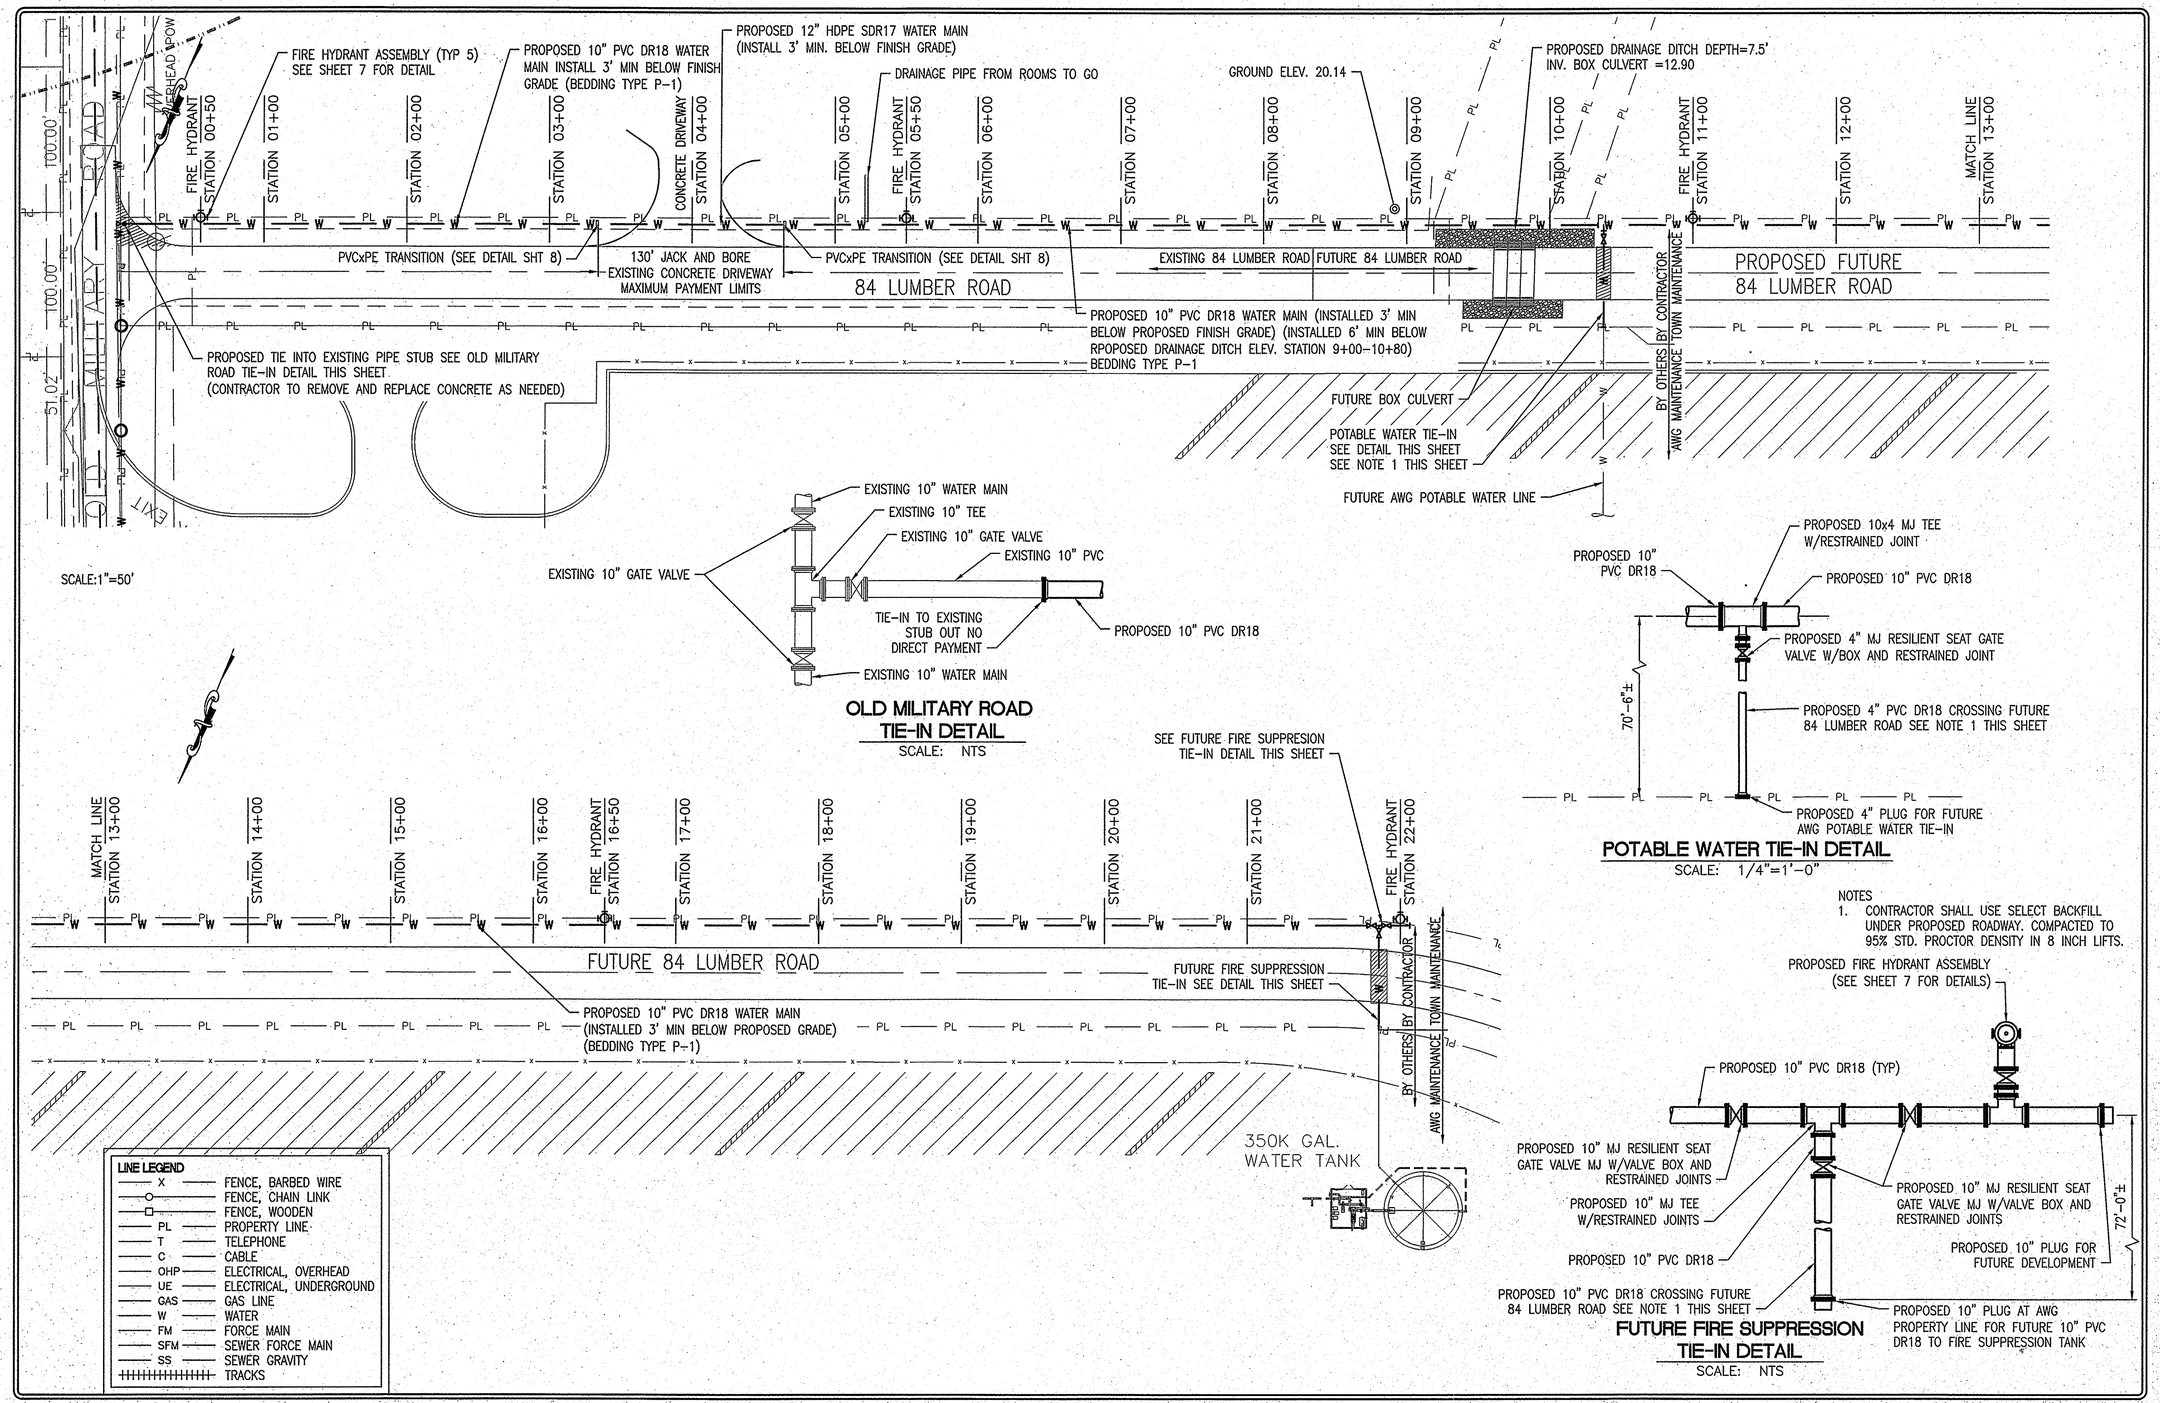

OLD MILITARY ROAD TIE-IN DETAIL

SCALE: NTS

POTABLE WATER TIE-IN DETAIL

SCALE: 1/4"=1'-0"

NOTES

1. CONTRACTOR SHALL USE SELECT BACKFILL UNDER PROPOSED ROADWAY. COMPACTED TO 95% STD. PROCTOR DENSITY IN 8 INCH LIFTS.

FUTURE FIRE SUPPRESSION TIE-IN DETAIL

SCALE: NTS

LINE LEGEND

X	FENCE, BARBED WIRE
O	FENCE, CHAIN LINK
□	FENCE, WOODEN
PL	PROPERTY LINE
T	TELEPHONE
C	CABLE
OHP	ELECTRICAL, OVERHEAD
UE	ELECTRICAL, UNDERGROUND
GAS	GAS LINE
W	WATER
FM	FORCE MAIN
SFM	SEWER FORCE MAIN
SS	SEWER GRAVITY
++++++++++++	TRACKS

FILENAME: S:\Yr 2011\1120\30\1120 AWG WATER LINE.dwg TAB NAME: 5

SCALE CONVERSION

0 1 2 3 4

SCALE: AS NOTED

Environmental Engineering Services, Inc.
CONSULTING ENGINEERS
610 BELLE TERRE BLVD.
LAPLACE, LA 70068
PHONE (985) 653-0185
FAX (985) 653-0182

AWG WATER LINE

This drawing and design is the property of E.E.S., Inc. It is furnished on the condition that it is not to be used, reproduced, or copied, in whole or part or used for information to others, without the express written consent of copyright of E.E.S., Inc. All copyright privileges granted by law are hereby specifically reserved.

STATE OF LOUISIANA
OSCAR J. BOURDIER, JR.
REG. No. 19819
REGISTERED PROFESSIONAL ENGINEER IN ENVIRONMENTAL ENGINEERING

DESIGNED	OJB
DRAWN	
CHECKED	RPG
DATE	

NO.	DATE	DESCRIPTION	BY

OWNER: TOWN OF PEARL RIVER

PROJECT: POTABLE WATER IMPROVEMENTS
AWG DEVELOPMENT
PEARL RIVER, LOUISIANA

PROJECT: 1120

SHEET: 5