COLOR SCHEDULE

A020-CS

P5	SAFETY YELLOW OSHA STANDARD
P124	MEADOWLARK SW #7522
REF SPECIFICATIONS	

KEYNOTES

3.05	CONCRETE CURB
3.20	4" PRECAST CONCRETE CAP, UNPAINTED, UNO
4.04	CONTROL JOINT, TYPICAL REF STRUCTURAL
4.08	SPLIT FACE CMU
4.09	SMOOTH FACE CMU
5.02	PAINTED 6" PIPE BOLLARD

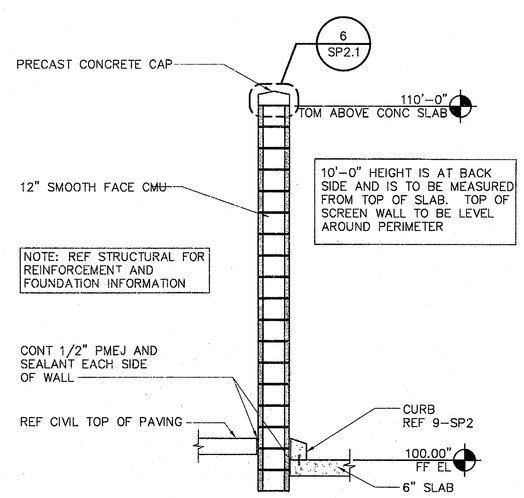

8 ENCLOSURE SCREEN WALL SECTION
3/8"=1'-0" 042911 C\SP022-013_06IBC

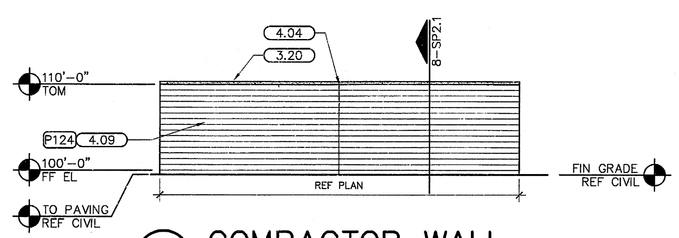

7 COMPACTOR WALL
1"=10'-0" 082109 SP022-009

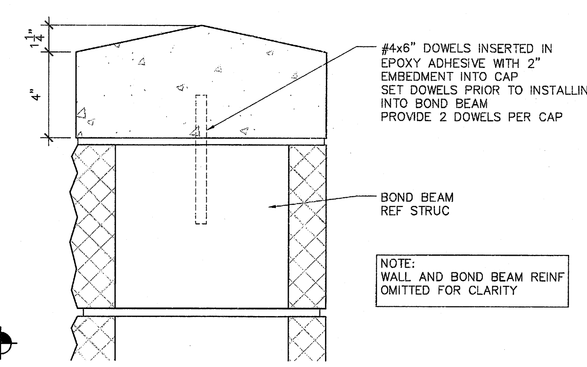

6 SCREEN WALL CAP
3"=1'-0" 012811 C\SP022-015_06IBC

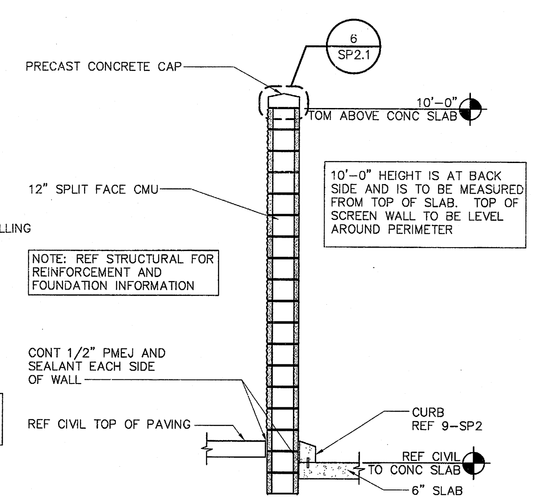

5 ENCLOSURE SCREEN WALL SECTION
3/8"=1'-0" 042911 C\SP022-013_06IBC

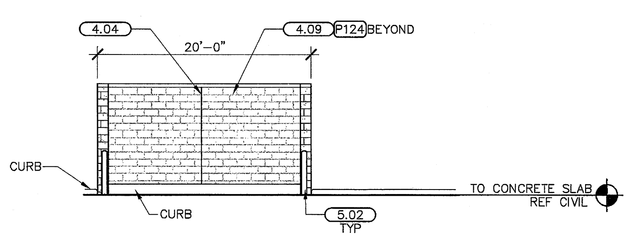

4 INSIDE ELEVATION
1/8" =1'-0" 012811 c\SP021-025

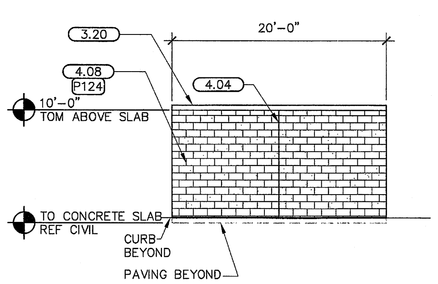

3 REAR ELEVATION
1/8" =1'-0" 012811 C\SP022-024

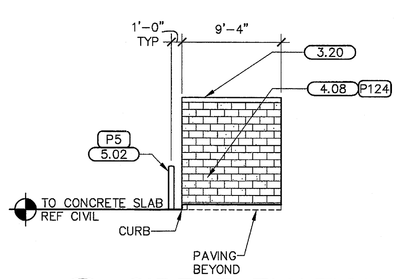

2 SIDE ELEVATION
1/8" =1'-0" 062411 C\SP022-023

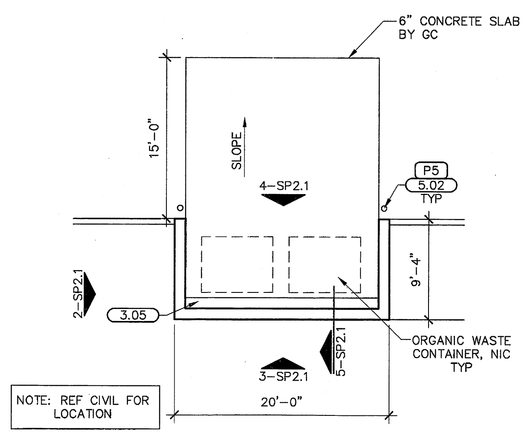

1 ORGANIC WASTE CONTAINER SCREENING PLAN-NO GATES
1/8" =1'-0" 012811 SP021-022

B|R|R architecture
ARCHITECT OF RECORD: BRR ARCHITECTURE, INC.
6700 ANTIOCH PLAZA, SUITE 300, MERRIAM, KANSAS 66204

STIPULATION FOR REUSE
THIS DRAWING WAS PREPARED FOR WALMART STORES, INC. (WALMART) COVINGTON, LA CONSTRUCTION PROJECT AND IS THE PROPERTY OF WALMART AND IT IS NOT SUITABLE FOR USE ON ANY OTHER PROJECT. THE ARCHITECT OF RECORD (AOR) HAS PREPARED THIS DRAWING IN ACCORDANCE WITH WALMART'S PROJECT MANUAL AND ADHERES PROJECT ACCORDES THE ARCHITECT OF RECORD'S STANDARD OF ARCHITECTS AND ENGINEERS. REPRODUCTION OF THIS DRAWING FOR REUSE ON ANOTHER PROJECT IS NOT PERMITTED WITHOUT THE WRITTEN CONSENT TO THE LAW.

CONSULTANTS

Walmart Market
COVINGTON, LA
STORE NO.3042-00

JOB NUMBER: 97120128 PROTO: 41

ISSUE BLOCK

CHECKED BY:	AH
DRAWN BY:	GC
FILE NAME:	41-SP021
PROTO CYCLE:	072911
DOCUMENT DATE:	092111

RICHARD A. MAJORS, JR. REG. NO. 6366 STATE OF LOUISIANA 9/28/11

SITE DETAILS

SHEET: SP2.1

BRR ORIGINAL PRINTED ON RECYCLED PAPER

7/25/2011 11:40:45 AM Grazio Cosco