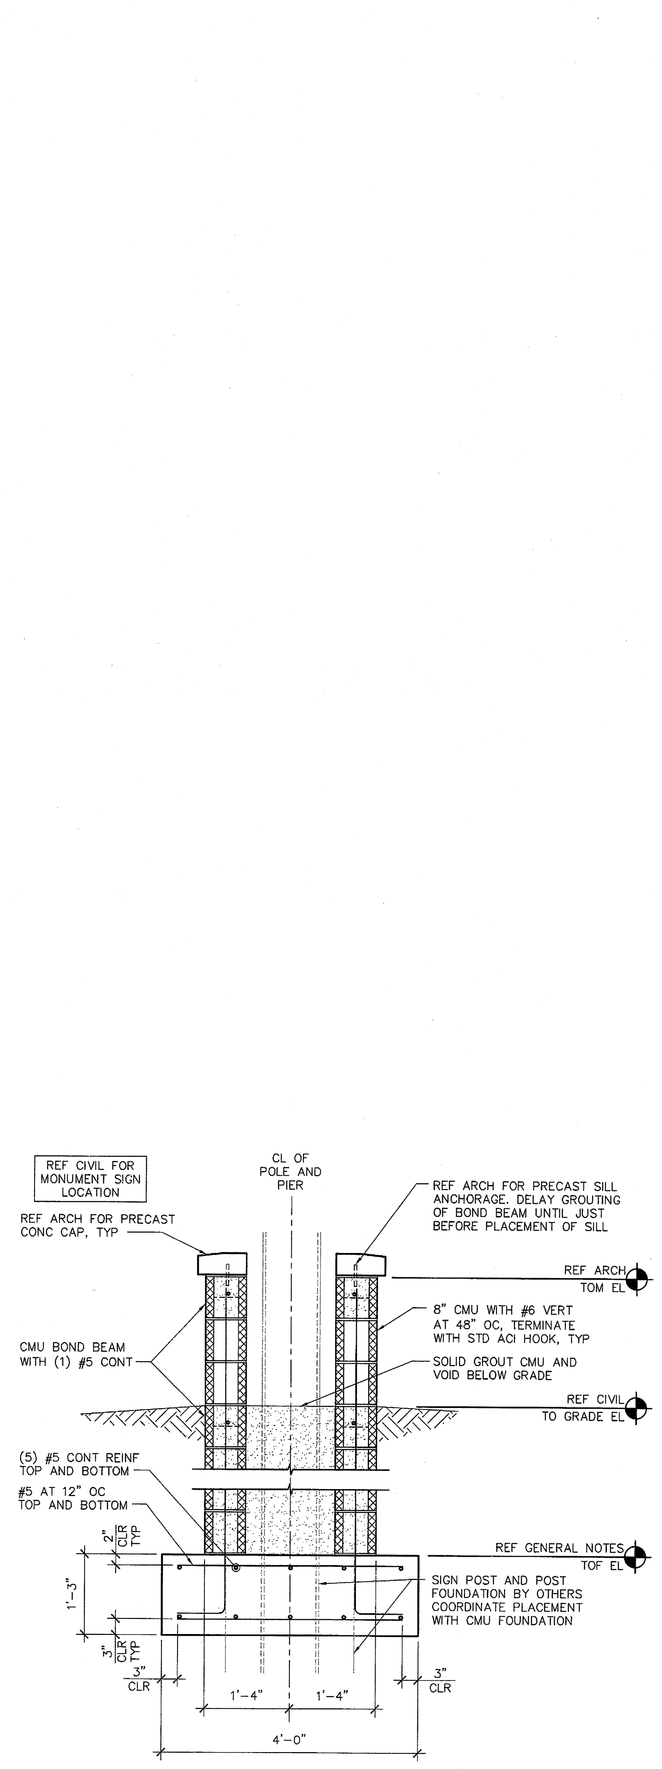

1 CMU BASE AT MONUMENT SIGN

3/4"=1'-0" 082611 SIGN SUPPORT_1

STIPULATION FOR REUSE

THIS DRAWING WAS PREPARED FOR USE ON A SPECIFIC SITE AT A SPECIFIC TIME AND ACCURACY WITH ITS USE EXPIRES ON 09/31/01 UNLESS A LATER DATE IS SPECIFIED ON A SITE PLAN. IF THIS DRAWING IS USED ON A SITE THAT PROVE NOT ON AN AS-BUILT SITE PLAN, IT MUST BE REVIEWED AND REDO PRODUCT REQUIRES THE CONSENT OF THE ARCHITECT. THE ARCHITECT ASSUMES NO RESPONSIBILITY FOR REUSE ON ANOTHER PROJECT IS NOT PROVIDED AND ANY SUCH REUSE WILL BE OPPOSED TO THE LAW.

CONSULTANTS

Johnston Associates

CONSULTING STRUCTURAL & MECHANICAL ENGINEERS
1000 Ridgeway Loop Road, Suite 200
Memphis, TN 38120 Tel: (901) 683-4800

©Copyright 2011 Johnston Associates, Inc.

Walmart
Market
COVINGTON, LA
STORE NO.3042-00

JOB NUMBER: 97120128 PROTO: 41

ISSUE BLOCK

1	11/11/11	REV #1

CHECKED BY:	JNF
DRAWN BY:	DDW
FILE NAME:	
PROTO CYCLE:	072911
DOCUMENT DATE:	092111

STATE OF LOUISIANA
PATRICK A. JOHNSTON
CIVIL ENGINEERING
11/10/11

1

SITE SIGNAGE DETAILS

SHEET: SS1

11/8/2011 2:49:58 PM WT
W:\41\PROJECTS\97120128\DRAWINGS\41RVR_SS1_3042
11/10/2011 7:19:28 AM