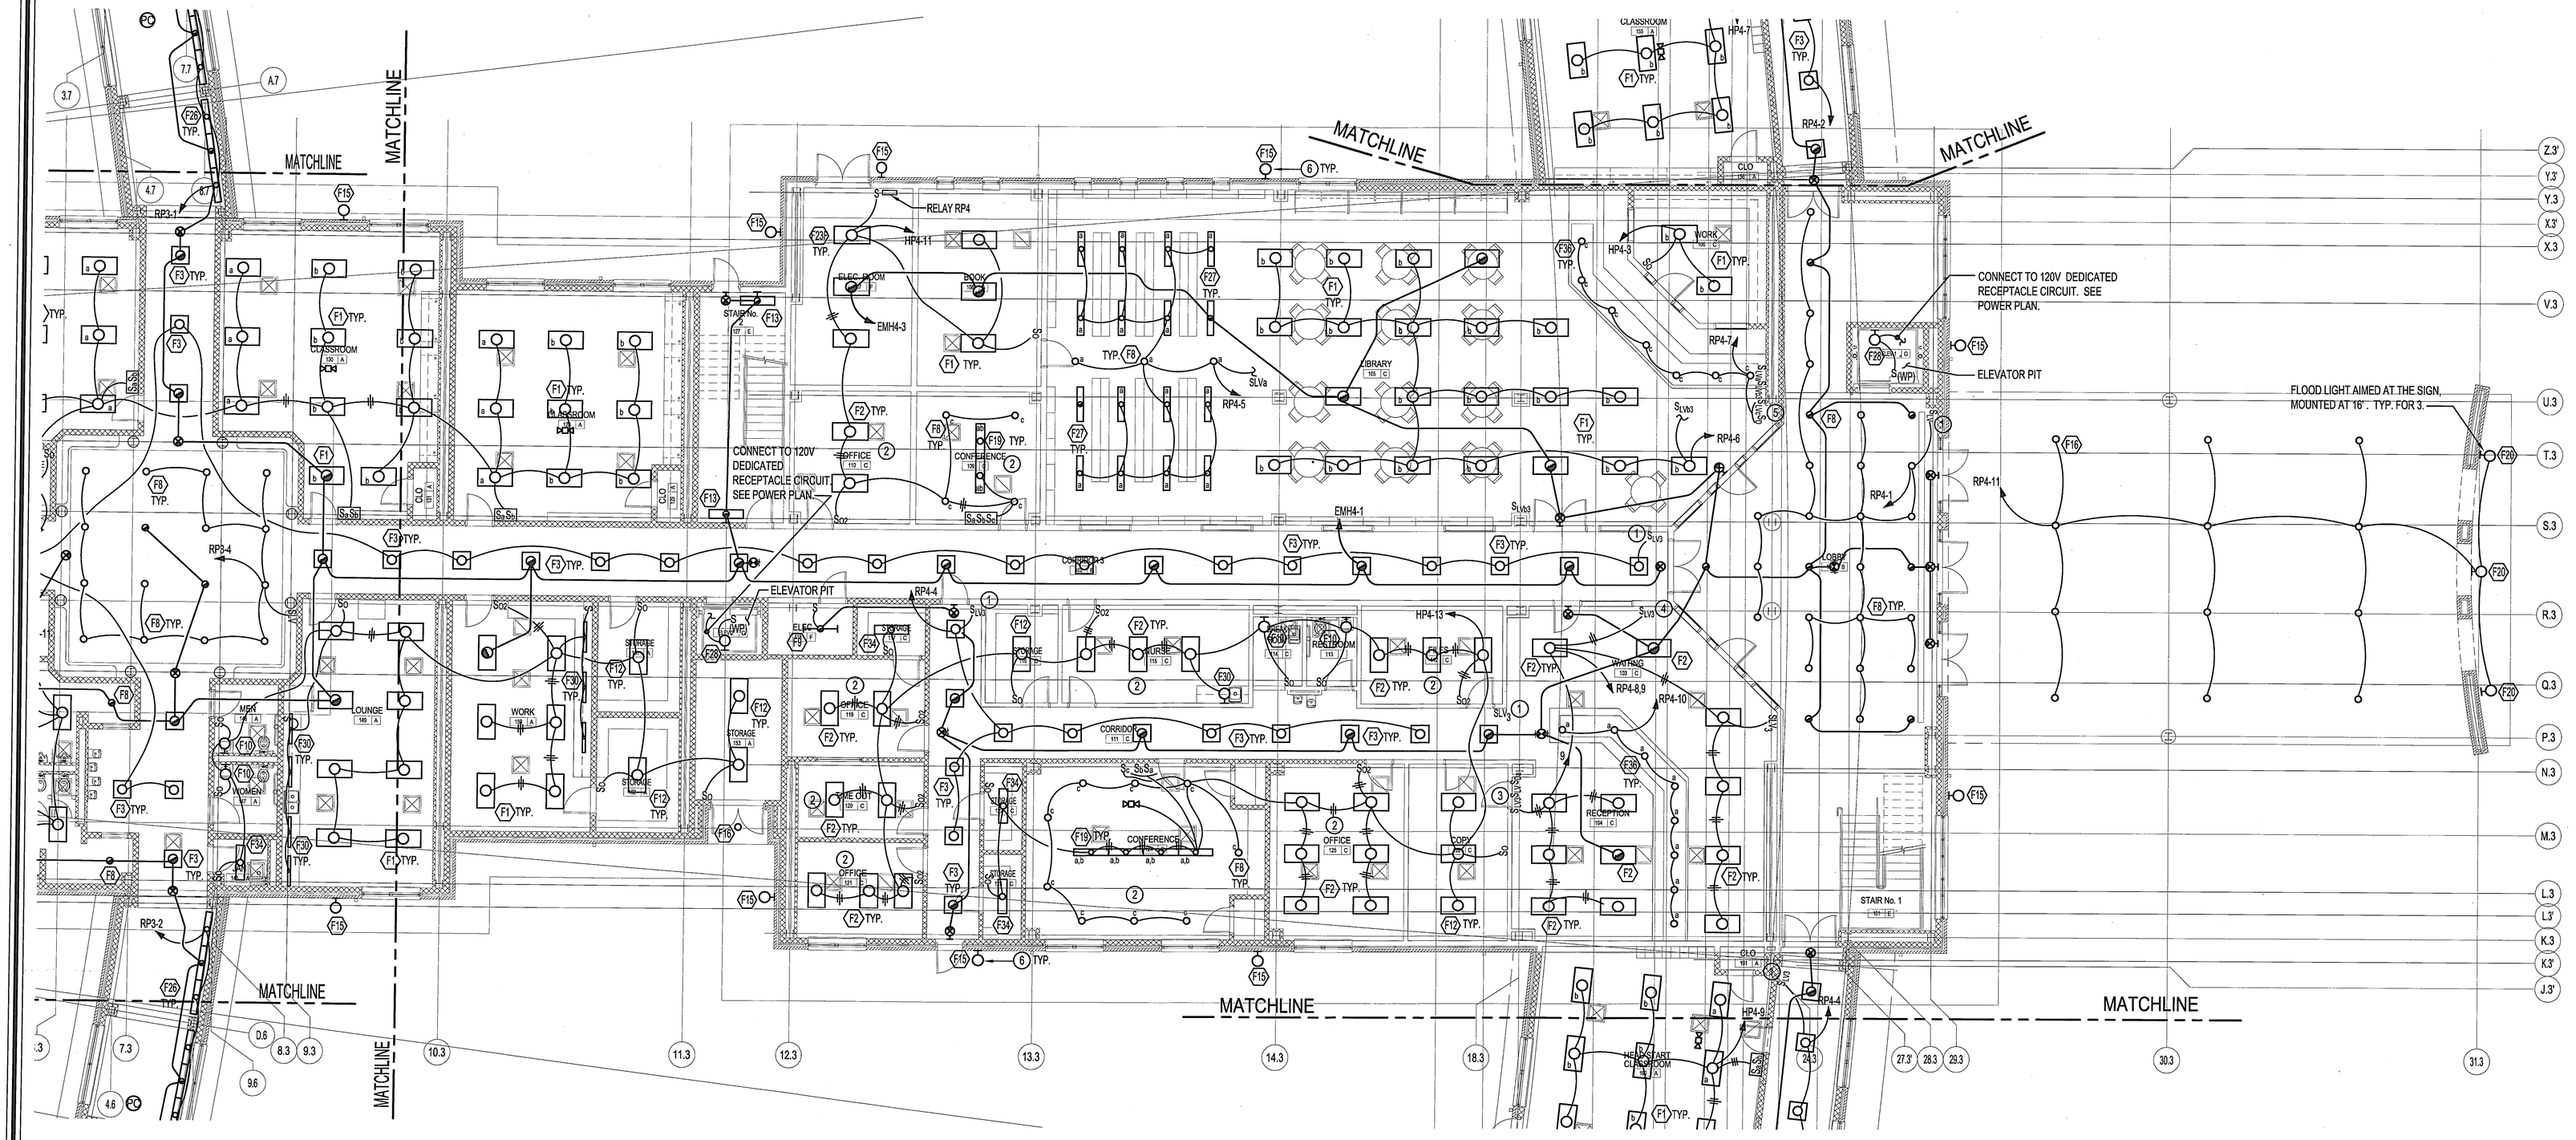

KEYED PLAN NOTES:

1. LOW VOLTAGE OVERRIDE, 3-WAY SWITCH TO TURN LIGHTS "ON" FOR MAXIMUM OF 2 HOURS.
2. CONNECT INNER LAMP BALLAST TO ONE SWITCH, AND CONNECT OUTER LAMP BALLAST TO ANOTHER SWITCH.
3. 3-BUTTON LOW VOLTAGE SWITCH: INNER LAMP BALLASTS IN TYPE F2 FIXTURES (3-WAY SWITCH), OUTER LAMP BALLASTS IN TYPE F2 FIXTURES (3-WAY SWITCH), AND TYPE F36 FIXTURES VIA DIMMER SWITCH.
4. 2-BUTTON, 3-WAY LOW VOLTAGE SWITCH: INNER LAMP BALLAST IN TYPE F2 FIXTURES, OUTER LAMP BALLASTS IN TYPE F2 FIXTURES.
5. 3-BUTTON LOW VOLTAGE SWITCH: TYPE F27 FIXTURES IN STACK AREA, TYPE F1 FIXTURES IN REMAINING SPACE, TYPE F36 FIXTURES VIA DIMMER SWITCH.
6. SEE DRAWING E0.2 FOR CIRCUITING OF BLDG MOUNTED LIGHTS. TYP.

FIRST FLOOR PLAN - BLDG. #3B
ADMINISTRATIVE - LIGHTING
SCALE: 1/8" = 1'-0"

NORTH

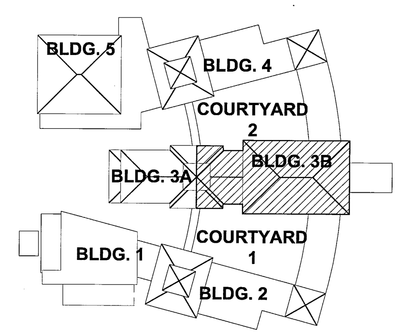

KEY PLAN
N.T.S.

ARCHITECT'S SEAL:

LACHIN ◆ OUBRE & Associates
ARCHITECTS PLANNERS
PROJECT MANAGERS
A PROFESSIONAL CORPORATION
3000 West Esplanade Ave., Suite 302, Metairie, La. 70002
Ph: 504-835-8013 Fax: 504-835-8034

NO.	DATE	REVISION DESCRIPTION
1	04/10/2009	ADDENDUM 1

ST. BERNARD PARISH SCHOOL BOARD
CHALMETTE ELEMENTARY SCHOOL
75 WEST CHALMETTE CIRCLE
CHALMETTE, LOUISIANA

DRAWING TITLE: 1ST FLR - BLDG. #3 - LIGHTING
PROJECT No: 2805 B
CHECK BY:
DRAWN BY:
DATE: 04/10/09
SHEET No: -

E1.1

OF -- SHEET

SSE Klingemann
S3E Klingemann, Inc.
8001 Braddock Road
Suite 209
Springfield, Virginia 22151
Phone: (703) 978-0100
Fax: (703) 978-6038
www.S3E.com

S3EProject # 08188.01