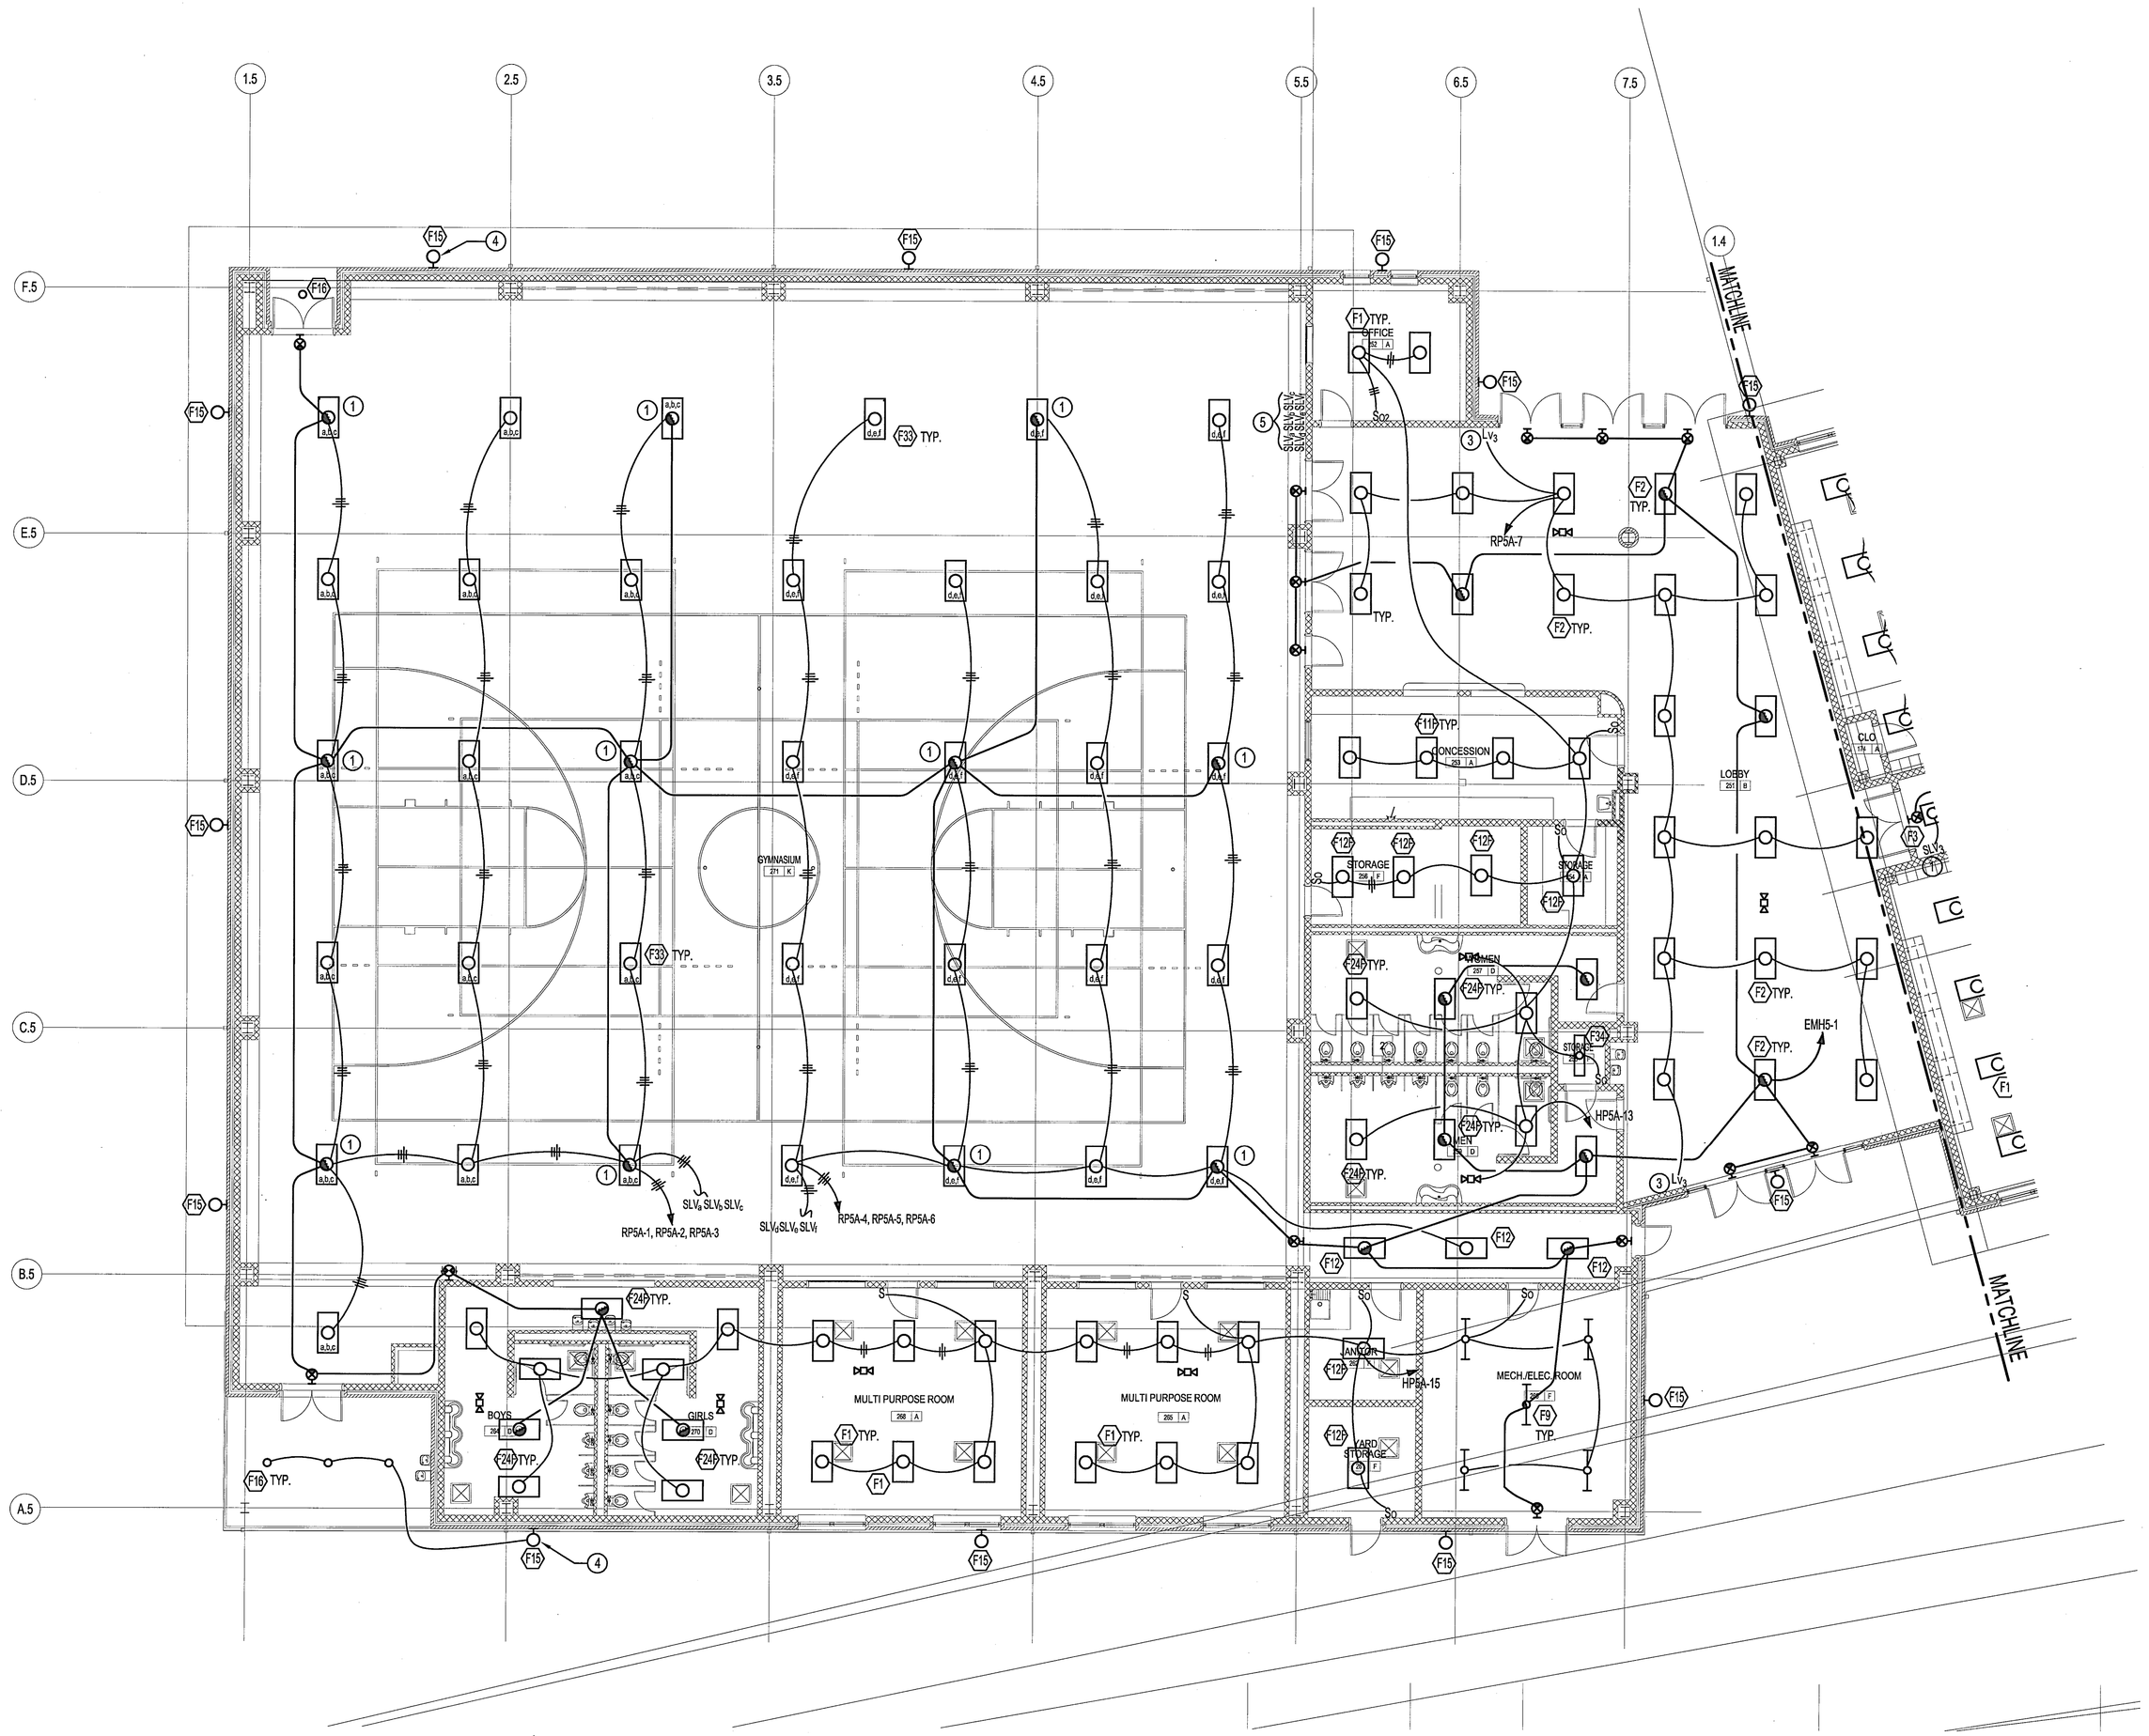


## KEYED PLAN NOTES:

1. CONNECT 1-2 LAMP BALLAST IN THE REFERENCED FIXTURES TO EMERGENCY LIGHTING CIRCUITS AS HOWN.
2. LOW VOLTAGE OVERRIDE SWITCHES TO TURN ON ASSOCIATED BALLASTS/LAMPS IN TYPE 33 FIXTURES.
3. LOW VOLTAGE OVERRIDE, 3-WAY, 2-BUTTON SWITCH: 1 BUTTON CONTROLS INNER LAMP BALLASTS AND 2ND BUTTON CONTROLS OUTER LAMP BALLASTS.
4. SEE DRAWING E0.2 FOR CIRCUITING OF BLDG MOUNTED LIGHTS. TYP.
5. 2-3BUTTON LOW VOLTAGE SWITCHES GANGED IN RECESSED MASONRY BOX UNDER SINGLE COVER PLATE.

FIRST FLOOR PLAN - BLDG. 5 - LIGHTING

SCALE: 1/8" = 1'-0"

NORTH




KEY PLAN

N.T.S.

S3E Klingemann
S3E Klingemann, Inc.
8001 Braddock Road
Suite 200
Springfield, Virginia 22151
Phone: (703) 978-0100
Fax: (703) 978-6038
www.S3E.com

S3EProject # 08188.01

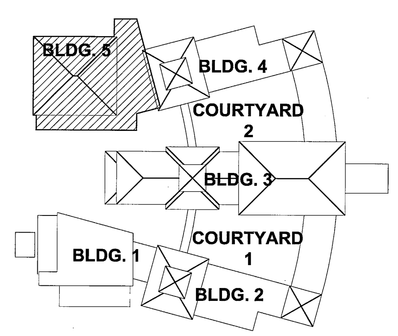ARCHITECT'S SEAL:

LACHIN ♦ OUBRÉ & Associates
ARCHITECTS PLANNERS
PROJECT MANAGERS
A PROFESSIONAL CORPORATION
3000 West Esplanade Ave., Suite 302, Metairie, La. 70002
Ph: 504-835-9013 Fax: 504-835-9034

| No. | DATE | REVISION DESCRIPTION |
|---|---|---|
| | 04/10/2009 | BID/PERMIT SUBMISSION |

ST. BERNARD PARISH SCHOOL BOARD
CHALMETTE ELEMENTARY SCHOOL
75 WEST CHALMETTE CIRCLE
CHALMETTE, LOUISIANA

DRAWING TITLE: 1ST FLR - BLDG. 5 - LIGHTING

PROJECT No: 2805 B

CHECK BY:

DRAWN BY:

DATE: 04/10/09

SHEET No: -

E1.5

OF -- SHEET