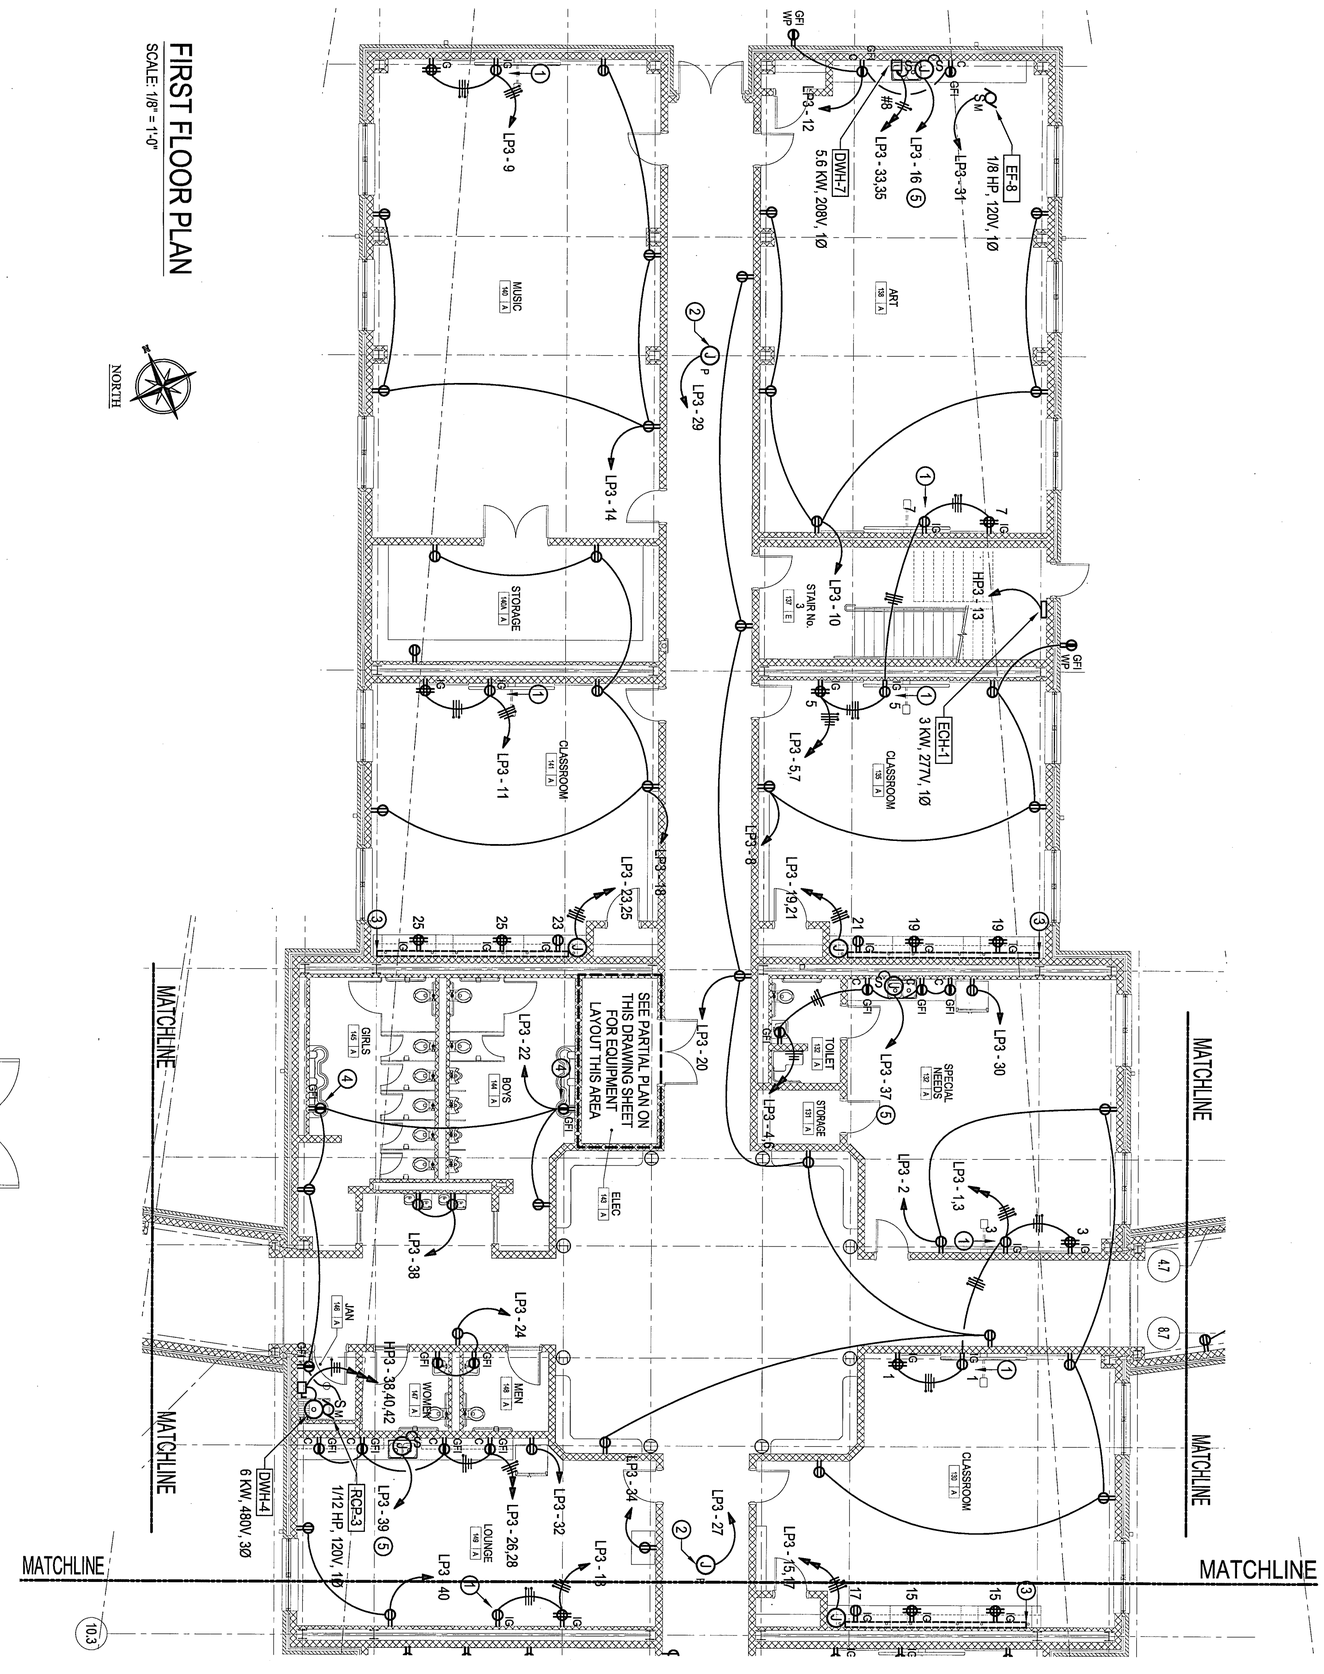

FIRST FLOOR PLAN

SCALE: 1/8" = 1'-0"

NORTH

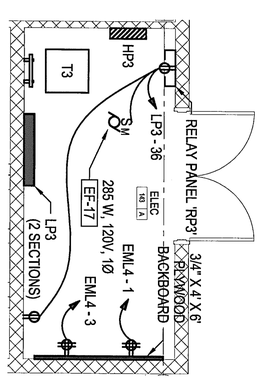

PARTIAL PLAN - ELEC. 143A

SCALE: 1/4" = 1'-0"

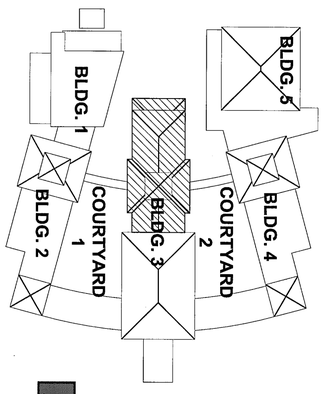

KEY PLAN

N.T.S.

KEYED PLAN NOTES:

① FOR SMARTBOARD, SEE DETAIL ON DRAWING SHEET E2.1.

② POWER CONNECTIONS TO VAV BOXES CONTROL CIRCUITS. FOR QUANTITY AND LOCATION OF VAV BOXES, REFER TO HVAC FLOOR PLANS.

③ WIREMOLD ON UNDERSIDE OF COMPUTER DESK WITH ISOLATED GROUND RECEPTACLES IN POWER CHANNEL AND RJ45 JACKS IN COMMUNICATIONS CHANNEL. SEE DETAIL ON DRAWING SHEET E2.1.

④ FOR CONNECTIONS TO INFRARED LAVATORY SYSTEM. COORDINATE FINAL LOCATION ITH DIVISION 15 CONTRACTOR PRIOR TO ROUGH-IN. MH=24" AFF.

⑤ FOR CONNECTIONS TO GARBAGE DISPOSAL. PROVIDE ALL REQUIRED CONNECTIONS INCLUDING SWITCH ABOVE THE COUNTER TOP.

S3E Kingemann

S3E Kingemann, Inc.
8001 Braddock Road
Suite 200
Springfield, Virginia 22151
Phone: (703) 978-0100
Fax: (703) 978-0038
www.S3E.com

DRAWING TITLE: 1ST FLR - BLDG. 3 POWER

PROJECT No: 2005 B

CHECK BY:

DRAWN BY:

DATE: 04/10/09

SHEET No: -

E2.2

OF -- SHEET

S3EProject # 08188.01

ST. BERNARD PARISH SCHOOL BOARD
CHALMETTE ELEMENTARY SCHOOL

75 WEST CHALMETTE CIRCLE
CHALMETTE, LOUISIANA

REVISION		
No.	DATE	DESCRIPTION
	04/10/2009	BID/PERMIT SUBMISSION

LACHIN ♦ OUBRE & Associates
ARCHITECTS PLANNERS
PROJECT MANAGERS
A PROFESSIONAL CORPORATION
3000 West Esplanade Ave., Suite 302, Metairie, La. 70002
Ph: 504-835-8013 Fax: 504-835-8034

ARCHITECT'S SEAL: