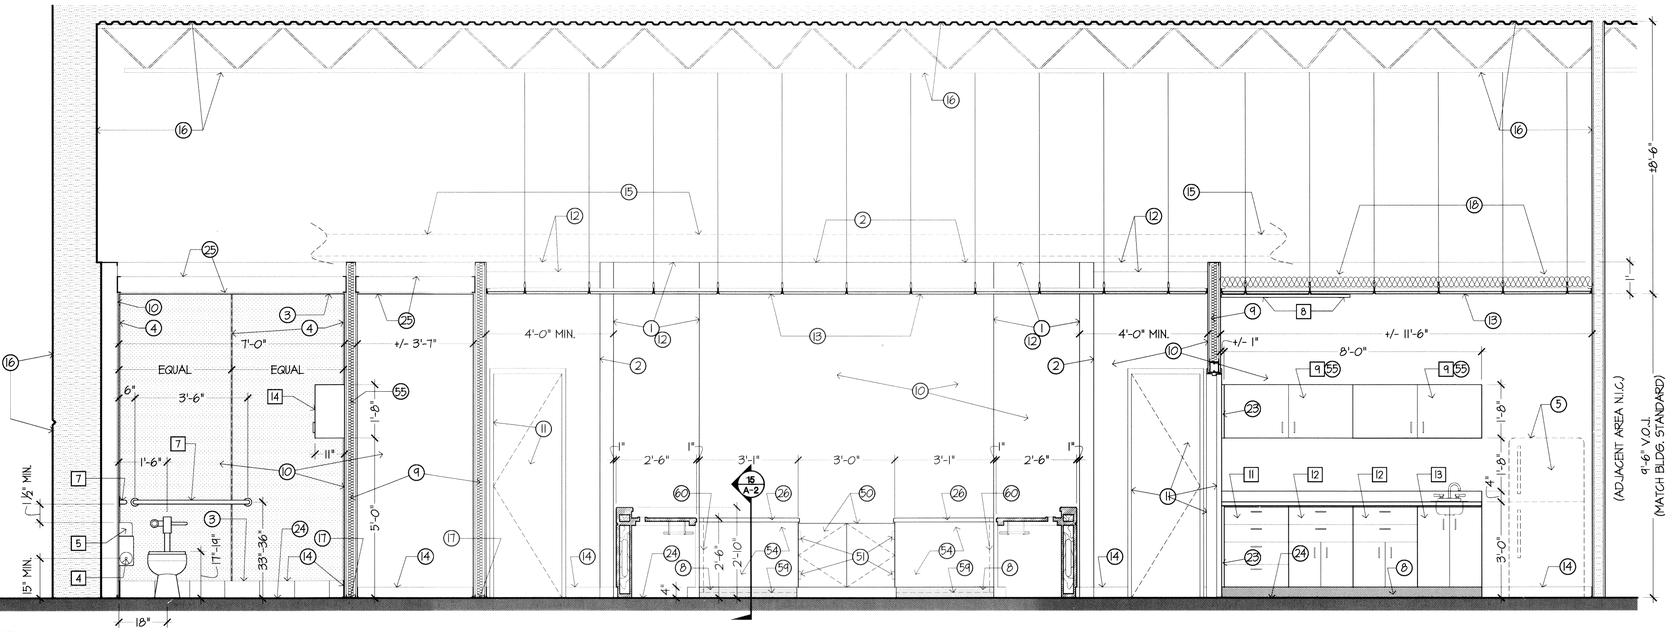

1 A-2 **SECTION / ELEVATION**
scale: 3/8" = 1'-0"

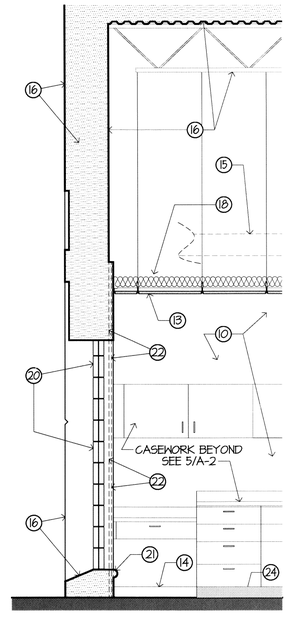

2 A-2 **SECT./ELEV.**
scale: 3/8" = 1'-0"

SPECIFIC KEY NOTES (THIS SHEET):

1. THIS END WALL TO BE USED AS UTILITY CHASE. SEE MECHANICAL AND ELECTRICAL.
2. WALL BEYOND.
3. CUT FRP TO NEATLY ABUT ADJACENT GYPSUM CEILING / WALL BASE. CAULK JOINTS WITH SEALANT (COLOR TO BE SELECTED BY ARCHITECT).
4. PROVIDE FRP MANUFACTURER'S MATCHING TRIM AT VERTICAL JOINTS AND CORNERS.
5. REFRIGERATOR SHOWN DASHED FOR CLARITY, N.I.C.
6. EXST. LAY-IN CEILING SYSTEM TO REMAIN IN ADJACENT CORRIDOR, PROTECT AS REQ'D. REPLACE ANY COMPONENTS DAMAGED DURING CONSTRUCTION IN KIND.
7. PLASTIC LAMINATE BASE CABINET W/ DRAWER, DOORS, AND ADJUSTABLE SHELF.
8. TOE KICK W/ PLASTIC LAMINATE.
9. ACOUSTICAL BATT INSULATION BETWEEN STUDS, LOCATIONS AS INDICATED ON FLOOR PLAN.
10. GYP. BOARD ON STUD FRAMING PER 3/A-1, WALL FINISH PER SCHEDULE - TYP.
11. DOOR AND FRAME PER OPENING SCHEDULE.
12. BRACE WALLS ACROSS CORRIDORS FOR STABILITY USING 3-5/8" METAL STUDS AT 36" O.C.
13. ACOUSTICAL CEILING SYSTEM, SEE REFLECTED CEILING PLAN.
14. WALL BASE PER FINISH SCHEDULE.
15. HVAC DUCTWORK (PER MECHANICAL) SHOWN FOR REFERENCE W/ DASHED LINES.
16. EXST. BUILDING TO REMAIN, PROTECT AS REQUIRED. ALSO SEE SHEET A-1 FOR SCOPE OF DEMOLITION & REMEDIAL WORK.
17. SET BOTTOM TRACK IN ACOUSTICAL SEALANT AND SECURE TO SLAB AT 16" O.C. - TYP.
18. 6-1/4", LOW FLAME SPREAD, ACOUSTICAL BATT INSULATION OVER EXAM ROOM AND TRIAGE/INJECTION CEILING TILES. RUN INSULATION TIGHTLY TO WALLS AND WITH NO GAPS.
19. PLASTIC LAMINATE SURROUND ON PLYWOOD. SHAPE PER PLANS AND ELEVATIONS.
20. EXISTING GLASS BLOCK WINDOW TO REMAIN, PROTECT AS REQUIRED.
21. EXISTING WOOD SILL TO REMAIN. REPAIR AND/OR REPLACE ANY DAMAGED SILLS AS REQUIRED. PREPARE & PAINT - TYP.
22. EXST. 1" METAL FURRING UNDER GYPSUM & OVER CONCRETE BLOCK AT EXTERIOR WALLS. ALL NEW DATA, POWER, ETC. ON THESE WALLS SHALL RUN HIDDEN IN FURRING CAVITY (SHOWN DASHED). REMOVE, REPLACE, & REFINISH DISTURBED GYPSUM TO MATCH EXISTING AS REQ'D. ANY COMPLICATIONS SHALL BE REPORTED TO P.O.R. PRIOR TO INSTALLATION. ALSO SEE ELECTRICAL.
23. FILLER STRIPS BY CABINET FABRICATOR AS REQ'D., FIELD-VERIFY WIDTHS NEEDED, MATCH CABINET FINISH.
24. FLOOR FINISH ON EXST. CONCRETE SLAB PER SCHEDULE.
25. 5/8" GYPSUM CEILING ON 6" 20 GA. METAL STUDS AT 16" O.C., LOCATIONS AS SHOWN ON CEILING PLAN, FINISH PER FINISH SCHEDULE.
26. SOLID SURFACE COUNTERS, FASCIA, AND/OR TOP CAP ON PLYWOOD. SHAPE PER PLANS AND ELEVATIONS.
27. NEW HEADER TO SPAN MEDICAL SUITE ENTRANCE. SEE 4/A-1 AND 4/A-2.
28. WIRE RACEWAY.
29. 1/2" REVEAL W/ PLASTIC LAMINATE ON ALL EXPOSED SURFACES.
30. 3/4" HARDWOOD APRON W/ PLASTIC LAMINATE ON ALL EXPOSED SURFACES.
31. 2x WOOD LEDGER.
32. 3/4" PLYWOOD MILLWORK WALL W/ SUPPORTS AT 16" O.C. CUT TO SHAPE AS SEEN IN PLAN.
33. 1/2" PLYWOOD W/ PLASTIC LAMINATE ON ALL EXPOSED SURFACES.
34. 3/4" PLYWOOD W/ PLASTIC LAMINATE ON ALL EXPOSED SURFACES.
35. 3/4" PLYWOOD BLOCKING CUT TO FORM SHAPE AS SEEN IN PLAN W/ PLASTIC LAMINATE ON ALL EXPOSED SURFACES.
36. RUBBER GROMMET W/ 2" INSIDE DIAMETER.
37. 3/4" PLYWOOD MILLWORK.
38. 3/4" PLYWOOD SUPPORT W/ PLASTIC LAMINATE ON ALL EXPOSED SURFACES.
39. 3/4" MDF W/ PLASTIC LAMINATE ON ALL EXPOSED SURFACES.
40. REMOVE PORTION OF EXST. ROOF SYSTEM FOR NEW VENT PENETRATION. COORDINATE LOCATION TO AVOID ROOF-TOP EQUIPMENT.
41. PLUMBING VENT PER MECHANICAL.
42. ALUMINUM-CLAD FLASHING MEMBRANE COMPATIBLE W/ EXST. ROOFING MATERIALS.
43. TWO-PIECE LEAD VENT FLASHING. SET HORIZONTAL FLANGE IN A BED OF SEALANT.
44. FINISHED END IN EXAM ROOM 1.
45. TURN LEAD DOWN INTO STACK, 1" MIN.
46. 12" 18 GA. DOUBLE STUD BOX BEAM HEADER, SEE 4/A-A FOR SPAN.
47. 3-5/8" 18 GA. STUD TRACK CONTINUOUS (T4B TO FORM BOX BEAM).
48. 3-5/8" 18 GA. DOUBLE STUD HANGER FOR HEADER SUPPORT. SECURE TO BOX BEAM BELOW AND STRUCTURE ABOVE. SEE 4/A-1 FOR SPACING AND 1/A-2 FOR HEIGHT.
49. 5/8" GYPSUM, FINISH PER SCHEDULE.
50. DOUBLE-ACTING PLASTIC LAMINATE GATE. CONTRACTOR SHALL ENSURE THAT GATE PANELS ALIGN W/ EACH OTHER AND HAVE MIN. CLEARANCE NEEDED BTWN. EDGES FOR OPENING/CLOSING.
51. DOUBLE-ACTING 3" SPRING HINGE (HAGER "1303" OR PRIOR APPROVED EQUAL), TWO PER GATE PANEL.
52. 2x WOOD BLOCKING.
53. 1/4" PLYWOOD W/ PLASTIC LAMINATE ON ALL EXPOSED SURFACES.
54. PLASTIC LAMINATE BACK PARTITION. ANCHOR TO SLAB AND END WALLS PER DETAILS.
55. PROVIDE BLOCKING IN WALL FOR CABINETS.
56. STUD BRACE TO STRUCTURE AS REQ'D. FOR STABILITY.
57. RECEPTACLES PER ELECTRICAL. COORDINATE AS REQ'D.
58. BASE ANCHOR FOR PARTITION: STACKED TREATED BLOCKING (GLUED AND SCREWED).
59. SECURE BLOCKING TO SLAB W/ 1/2" DIA. EXPANSION BOLTS AT 12" O.C.
60. JAMB ANCHOR FOR PARTITION: DOUBLE 2x SECURED TO WALL END, INSET INTO PARTITION SIMILAR TO 15/A-2.
61. 3/4" SOLID PERIMETER BLOCKING ALL SIDES.
62. BASE CABINET SHALL ACCOMMODATE SINK AND SUMP PUMP IN SPECIFIC LOCATION SHOWN ON FLOOR PLAN 3/A-1. ALSO SEE MECHANICAL AND ELECTRICAL.
63. EXST. FILL.
64. COMPACTED FILL.
65. 1/8" RADIUS EACH SIDE.
66. NEW 4000 PSI CONCRETE. RESTORE ALL SITE ELEMENTS DISTURBED DURING CONSTRUCTION INCLUDING BUT NOT LIMITED TO WHEEL STOPS, PAINTED PARKING LINES, CURBS, ETC.
67. EXST. PAVING. RESTORE ALL SITE ELEMENTS DISTURBED DURING CONSTRUCTION INCLUDING BUT NOT LIMITED TO WHEEL STOPS, PAINTED PARKING LINES, CURBS, ETC.
68. #4 x 2'-0" DEFORMED DOWEL BARS @ 2'-0" O.C. DRILL INTO EXST. PAVING & FILL W/ EPOXY.
69. 6" x 6" x W2.9 x W2.9 WELDED WIRE FABRIC.
70. SEE MECHANICAL FOR DRAIN LINE WORK BELOW.
71. EXST. MESH. RETAIN UNBROKEN, CUT AT CENTER OF TRENCH, & WIRE-TIE TO NEW MESH.

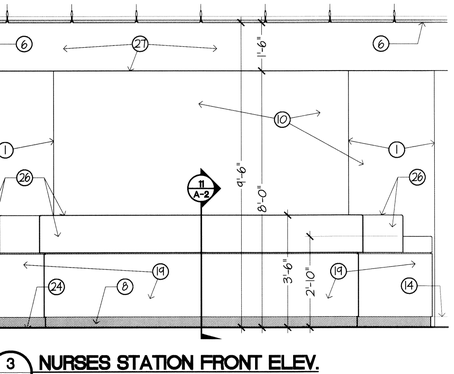

3 A-2 **NURSES STATION FRONT ELEV.**
scale: 3/8" = 1'-0"

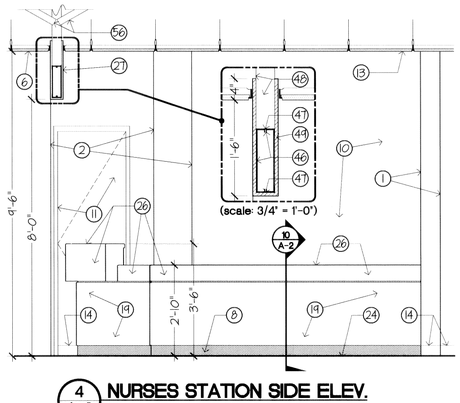

4 A-2 **NURSES STATION SIDE ELEV.**
scale: 3/8" = 1'-0"

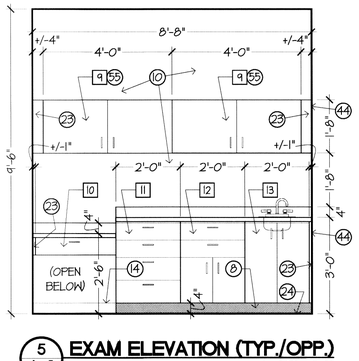

5 A-2 **EXAM ELEVATION (TYP./OPP.)**
scale: 3/8" = 1'-0"

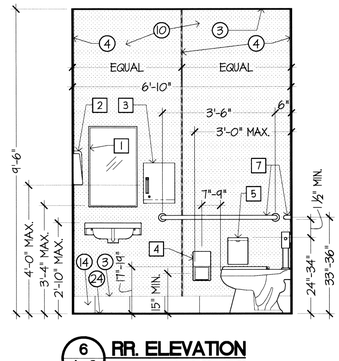

6 A-2 **RR. ELEVATION**
scale: 3/8" = 1'-0"

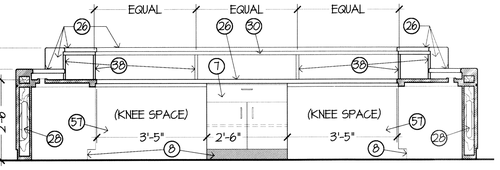

7 A-2 **NURSES STATION SECT.**
scale: 3/8" = 1'-0"

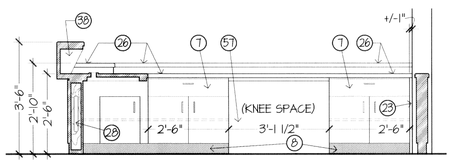

8 A-2 **NURSES STATION SECT.**
scale: 3/8" = 1'-0"

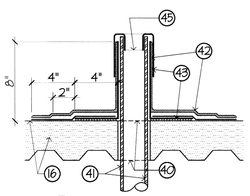

13 A-2 **ROOF VENT**
scale: 1-1/2" = 1'-0"

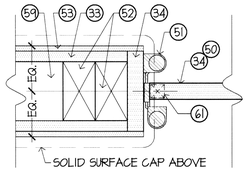

14 A-2 **GATE JAMB DET.**
scale: 3 = 1'-0"

NOTE: AT ASPHALT LOCATIONS, MATCH COMPOSITION AND THICKNESS TO EXST. INSTALLATION.

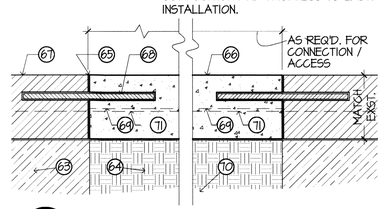

16 A-2 **REPLACEMENT PAVING DET.**
scale: 1-1/2" = 1'-0"

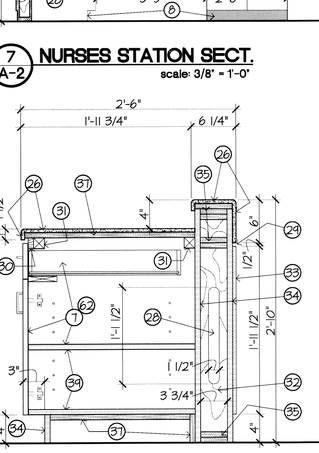

9 A-2 **SECTION**
scale: 1" = 1'-0"

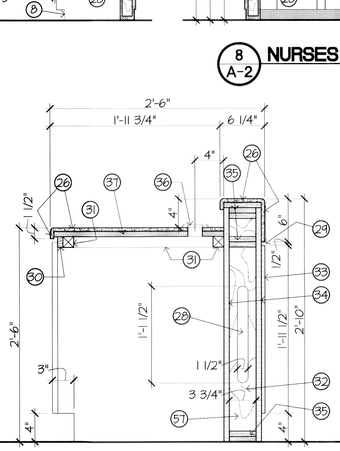

10 A-2 **SECTION**
scale: 1" = 1'-0"

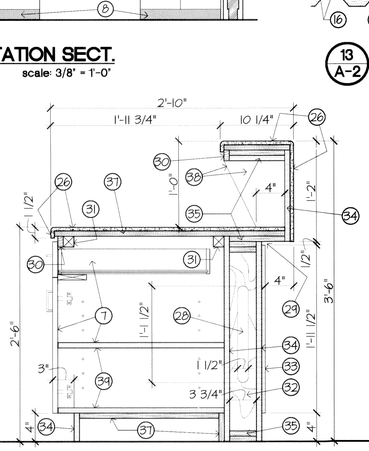

11 A-2 **SECTION**
scale: 1" = 1'-0"

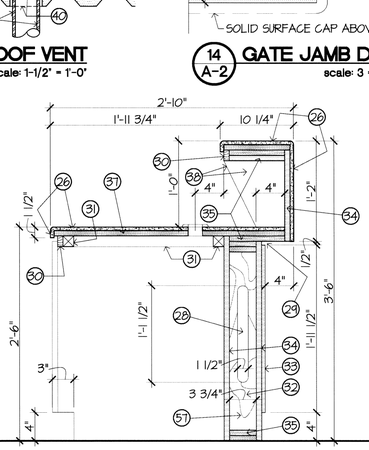

12 A-2 **SECTION**
scale: 1" = 1'-0"

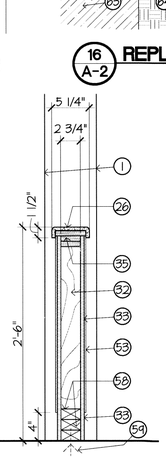

15 A-2 **SECTION**
scale: 1" = 1'-0"

ACCESSORY SCHEDULE

NUMBER TAGS

NOTE: PROVIDE PRODUCT MODELS AS INDICATED BELOW OR PRIOR APPROVED EQUALS.

	ACCESSORY	MFR./ MODEL NO.
1	18" X 30" TEMPERED GLASS, WELDED FRAME MIRROR	BOBRICK / B-2908 1830
2	FOAMING SOAP DISPENSER, MOTION SENSING	(PROVIDED BY OWNER)
3	PAPER TOWEL DISPENSER, SURF. MOUNTED, MOTION SENSING	(PROVIDED BY OWNER)
4	DUAL ROLL TISSUE DISPENSER	GEORGIA-PACIFIC / 59209
5	SANITARY NAPKIN DISPOSAL	BOBRICK / B-254
6	SEAT COVER DISPENSER (NOT SHOWN ON DRAWINGS, COORDINATE LOCATION IN FIELD W/ ARCH & OWNER)	BOBRICK / B-221
7	42" GRAB BAR - 1½" DIAMETER	BOBRICK / B-6806 x 42
8	4' x 4' CUBICAL TRACK & CURTAIN (SEE 4/A-1, KEYNOTE 17 FOR LOCATIONS)	COVOC CORP. / TYPE 13
9	48" MODULAR WALL CABINET W/ ADJUSTABLE SHELF	UMF MEDICAL / 6074WC
10	30" MODULAR WRITING DESK W/ DRAWER	UMF MEDICAL / 6052WC
11	24" MODULAR FOUR-DRAWER BASE CABINET	UMF MEDICAL / 6004WC
12	24" MODULAR TWO-DRAWER, TWO-DOOR BASE CABINET W/ ADJUSTABLE SHELF	UMF MEDICAL / 6014WC
13	24" MODULAR TWO-DOOR BASE CABINET W/ SINK ASSEMBLY	UMF MEDICAL / 6024WC
14	24" CUSTOM TWO-DOOR WALL CABINET W/ ADJ. SHELF	UMF MED. / 6000 SERIES

MEDICAL SUITE RENOVATIONS AT