LEGEND

- ○ – FLUORSCENT FIXTURE
- ▭ – BROADWAY LIGHT
- ✕ – CEILING FAN
- ⊗ – CEILING MTG FIXTURE
- ⊙ – PULL CHAIN LIGHT
- ⊗ – WALL MTG FIXTURE W/90 MINUTE BACKUP
- ◒ ○ – RECESSED FIXTURE
- ⑧ – VENT
- EXIT – EXIT LIGHT, W/90 MINUTE BATTERY BACK–UP
- ⌐▭ – EMERGENCY LIGHT, W/90 MINUTE BATTERY BACK–UP
- $ – SWITCH
- 3$ – 3 WAY SWITCH
- ⏚ – DUPLEX RECEPTACLE
- (H) – GFI RECEPTACLE
- ▭ – DISCONNECT SWITCH
- ▬ – POWER PANEL
- (WH) – HOT WATER HEATER WITH DISCONNECT
- ⏚ – 220 OUTLET
- (S) – SMOKE DETECTOR
- ‡ – CABLE TV OUTLET
- ▼ – PHONE

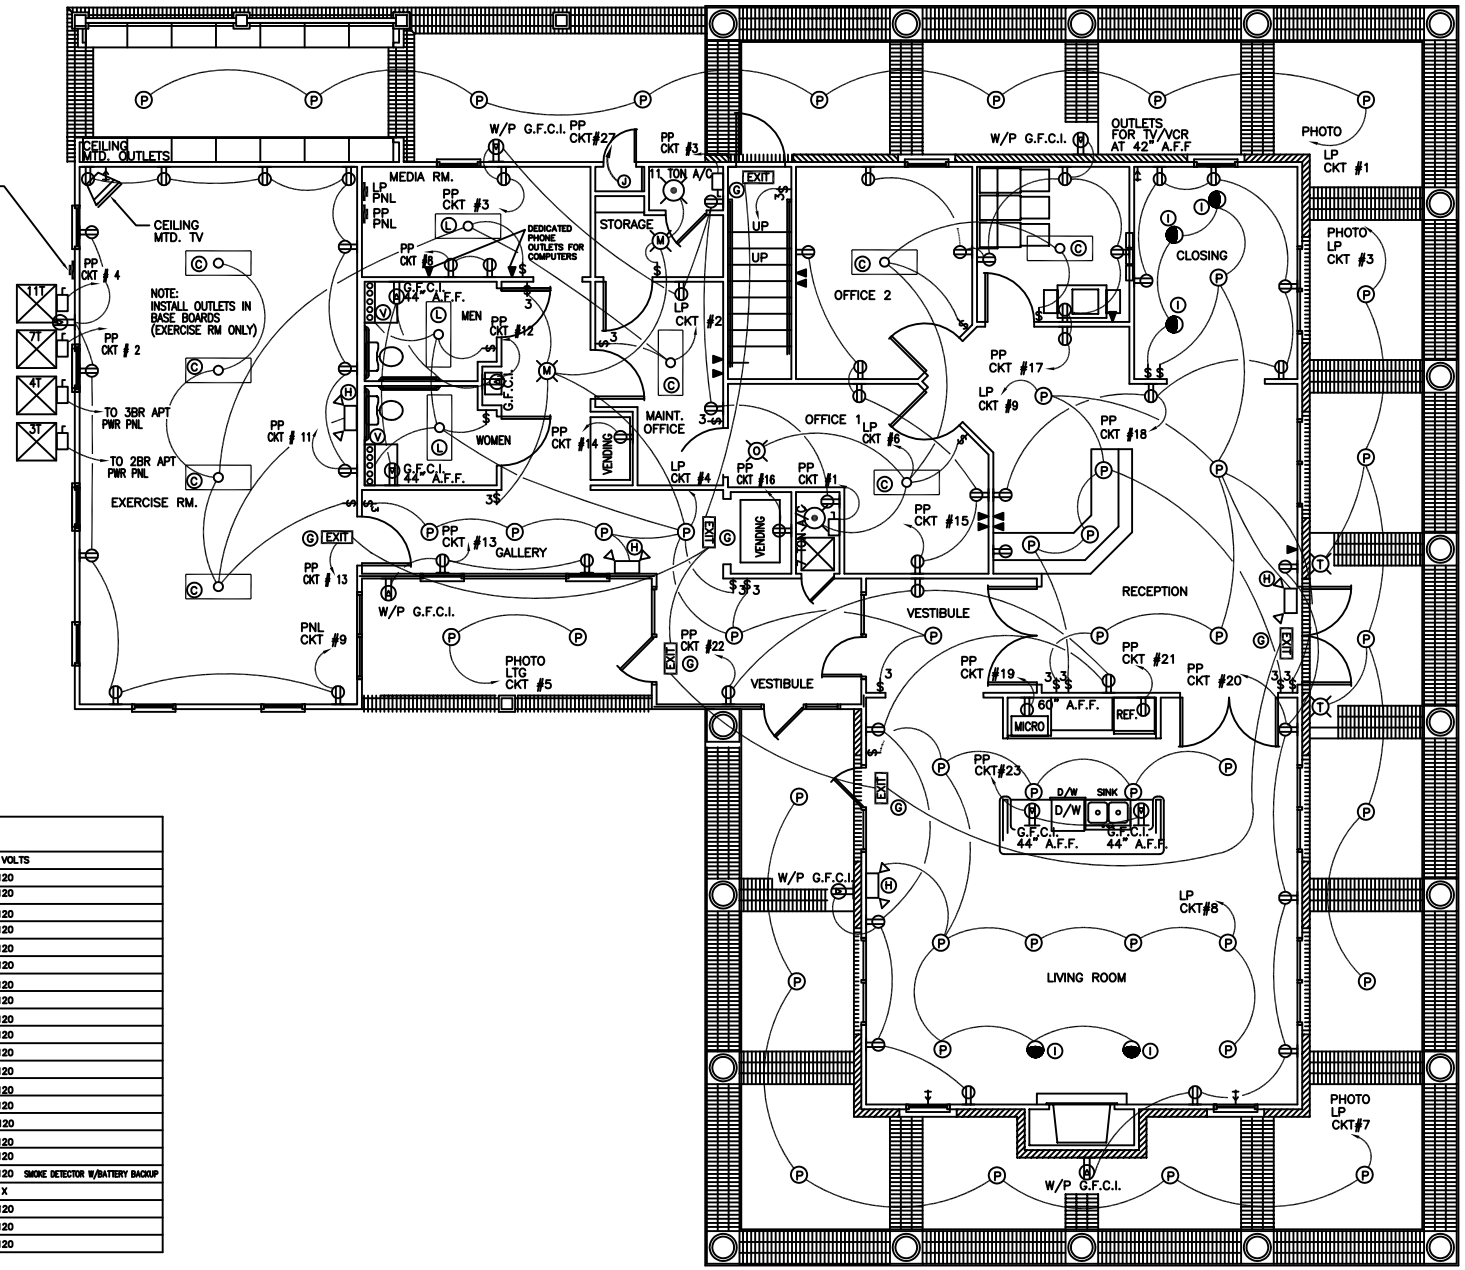

LEASING OFFICE 1ST FLOOR LIGHTING & POWER

SCALE: 1/4" = 1'–0"

LIGHT FIXTURE SCHEDULE

MARK	TYPE	MFGR.	CAT. NO.	LAMP	MOUNTING	VOLTS	
(A)	A	PROGRESS	P5745–30	2	SURFACE	120	
(B)	B	PROGRESS	P4961–30	2	SURFACE	120	
(C)	CB	PROGRESS	P7196–30ES	4	SURFACE	120	
(D)	CD	CRAFTMADE	TX107–W/WA	X	SURFACE	120	
(E)	CD1	CRAFTMADE	F104/403	1/4	ATTACHMENT	120	
(F)	X	LITHONIA	10830120ES	1	SURFACE	120	
(G)	CE	LITHONIA	LQMSW3R120/277ELN	X	SURFACE	120	
(H)	CF	LITHONIA	ELM2	2	WALL	120	
(I)	CO	PROGRESS	P87ATO/808231	1	RECESSED	120	
(J)	CR	PROGRESS	P5097–10	1	PENDANTS	120	
(K)	CQ	PROGRESS	P3299–10	6	WALL & VANITY	120	
(L)	D	PROGRESS	P7816–30ES	2	SURFACE	120	
(M)	G	DESIGNERS	4732–PB	1	SURFACE	120	
(N)	J	DESIGNER	4731–PB	1	SURFACE	120	
(O)	K	EAGLE	604	1	SURFACE	120	
(P)	R3	PROGRESS	P87–AT/8066–31	1	RECESSED	120	
(R)	S	DESIGNER	1151PB	2	SURFACE	120	
(S)	SMOKE	FIREX	4518	X	CEILING	120	SMOKE DETECTOR W/BATTERY BACKUP
(T)	X	PER OWNER	X	X	X	X	
(U)	X	LITHONIA	11884120ES	2	SURFACE	120	
(V)	CQ	PROGRESS	P3335–10	5	WALL & VANITY	120	
(X)	CQ	PROGRESS	P3300–10	8	WALL & VANITY	120	

THE BRYAN COMPANY

GRAND POINTE
KALISTE SALOOM ROAD
LAFAYETTE, LA.

GRAND POINTE APARTMENTS

DAMMON ENGINEERING, INC.
1095 FLORIDA AVENUE 985-649-5832 SLIDELL, LA. 70458
DAMMONENGINEERING.COM

SCALE:AS NOTED

FILE:

JOB NO. 1674

DATE:03–29–05

SHEET
E1
OF