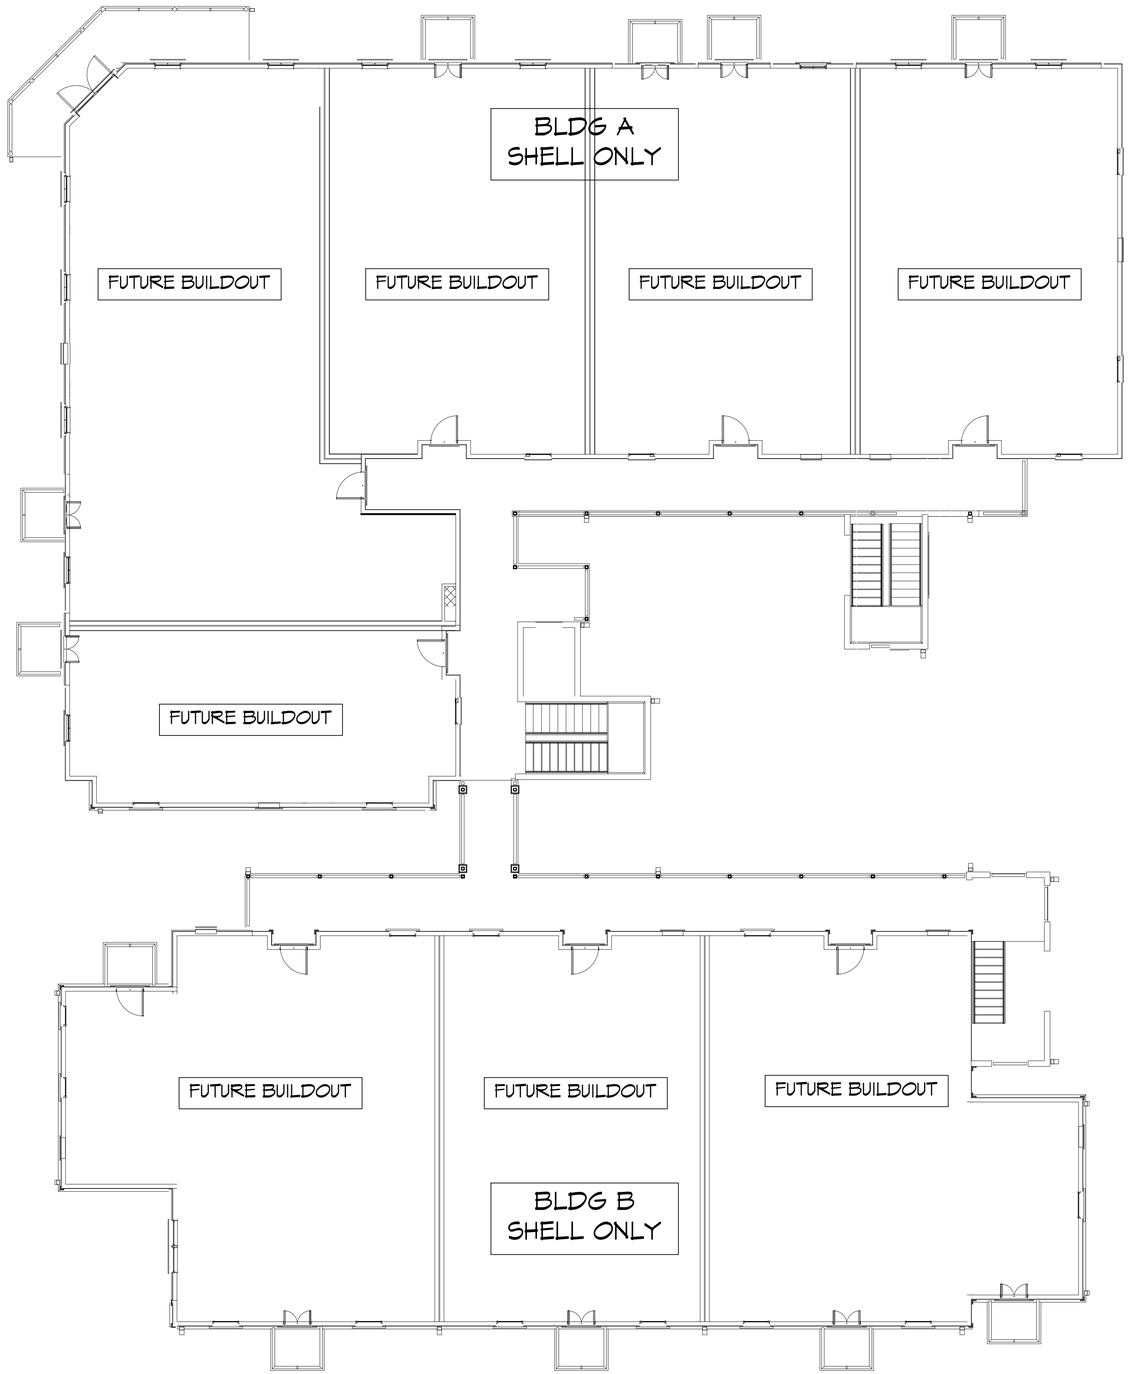

7 THIRD FLOOR LIGHTING PLAN
SCALE: 1/8" = 1'-0"

DAMMON ENGINEERING, INC.
LOUISIANA & MISSISSIPPI
Chief Engineer: Brian Mastch, PE
554 Old Spanish Trail
Slidell, LA 70458
www.dammonengineering.com
info@dammonengineering.com
PH: 985.649.5832

#	DESCRIPTION	DATE

REVISIONS

SEAL:

SHELL BUILDING
SQUARE 5
OFFICE AND RETAIL MIXED USE AND RESIDENTIAL CONDOMINIUMS
BOSTON STREET AND VERMONT STREET,
COVINGTON, LA 70433

JOB No: 2442 DATE: 3/1/2024
DRAWN BY: DPD CHECKED BY: BAM

THIS DRAWING AND SPECIFICATION, WHEN FILLED IN AND COMPLETED, INTENDED TO BE USED FOR ONE AND ONLY ONE PROJECT AND SHALL REMAIN THE PROPERTY OF DAMMON ENGINEERING, INC. AND CANNOT BE REPRODUCED OR USED FOR OTHER PROJECTS WITHOUT THE WRITTEN CONSENT OF DAMMON ENGINEERING, INC. THIS DRAWING AND SPECIFICATION HAS BEEN PREPARED FOR THE PROJECT SPECIFIED HEREIN AND IS RESTRICTED TO THAT PROJECT. THE PROJECT FOR WHICH THIS HAS BEEN PREPARED IS DESIGNATED AS PROJECT NO. 2442 AND IS LOCATED AT BOSTON STREET AND VERMONT STREET, COVINGTON, LA 70433.

SHEET TITLE:
THIRD FLOOR LIGHTING PLAN

DRAWING NUMBER:
E105

SHEET No: of #