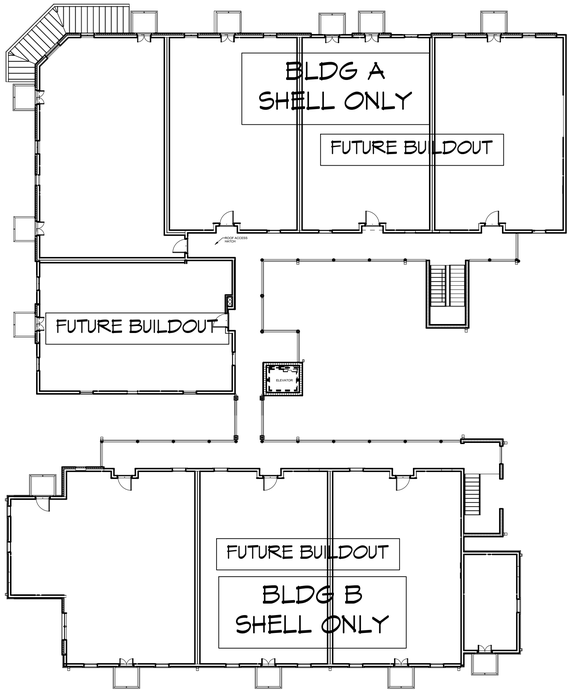

3 THIRD FLOOR MECHANICAL PLAN
SCALE: 1/16" = 1'-0"

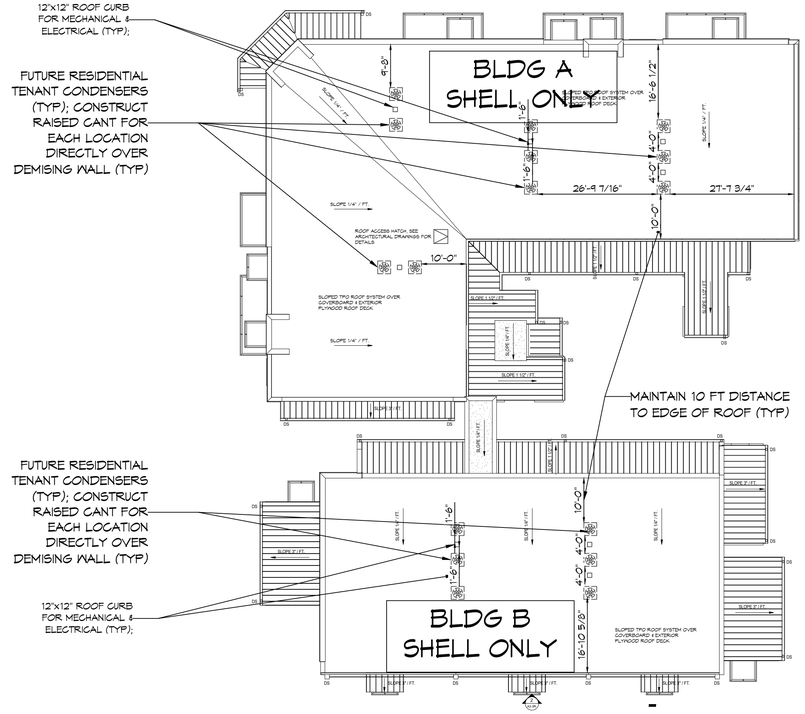

4 ROOF MECHANICAL PLAN
SCALE: 1/16" = 1'-0"

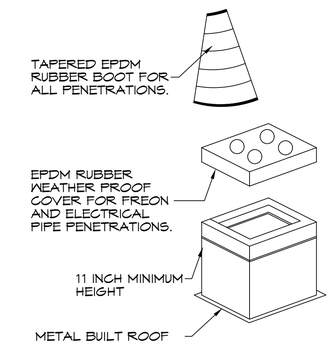

(B) 12"x12" ROOF CURB

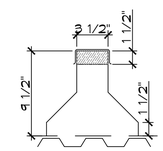

STEEL

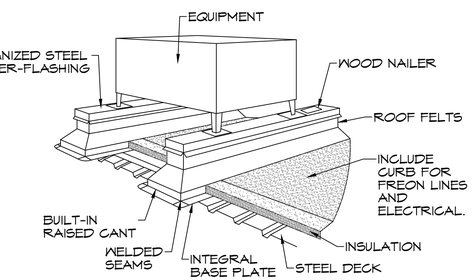

(A) CONDENSER CANT

TYPICAL DETAILS
SCALE: N.T.S.

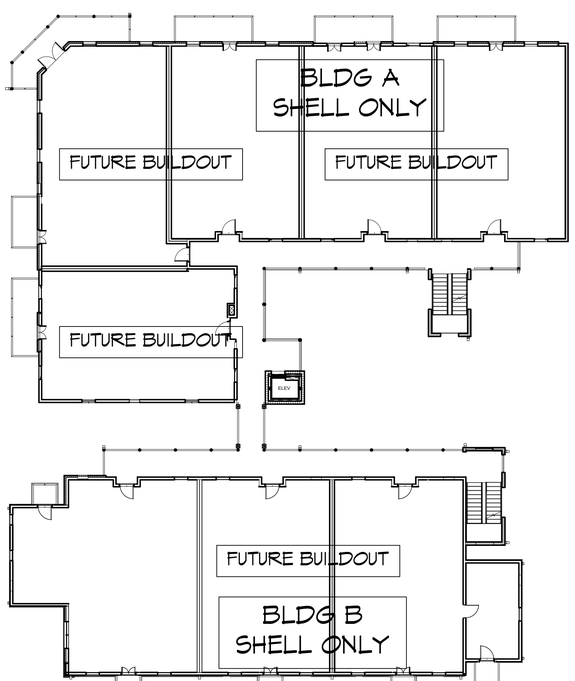

2 SECOND FLOOR MECHANICAL PLAN
SCALE: 1/16" = 1'-0"

DAMMON ENGINEERING, INC.
LOUISIANA & MISSISSIPPI
www.dammonengineering.com
info@dammonengineering.com
PH: 985.649.5832
Chief Engineer: Brian Mistich, PE
554 Old Spanish Trail
Slidell, LA 70458

#	DESCRIPTION	DATE
	REVISIONS	

SEAL:

STATE OF LOUISIANA
BRIAN A. MISTICH
License No. 30187
4/17/2024
PROFESSIONAL ENGINEER

SHELL BUILDING
SQUARE 5
OFFICE AND RETAIL MIXED USE AND RESIDENTIAL CONDOMINIUMS
BOSTON STREET AND VERMONT STREET,
COVINGTON, LA 70433

JOB No: 2442 | DATE: 3/1/2024
DRAWN BY: CKD | CHECKED BY: BAM

THIS DRAWING IS THE PROPERTY OF DAMMON ENGINEERING, INC. AND MAY NOT BE REPRODUCED OR USED FOR OTHER PROJECTS EXCEPT BY AGREEMENT WITH THE OWNER. ANY REPRODUCTIONS OF THIS DRAWING OR ANY PART THEREOF MUST INCLUDE THIS NOTICE. THE PROPERTY RIGHTS OF THE ARTISTIC AND SCHEMATIC DESIGNS REPRESENTED BY THESE DRAWINGS, WHETHER PATENTABLE OR NOT, ARE THE EXCLUSIVE PROPERTY OF DAMMON ENGINEERING, INC. AND MAY NOT BE USED FOR ANY PURPOSE WHATSOEVER WITHOUT WRITTEN PERMISSION.

SHEET TITLE:
FUTURE BUILDOUT
MECHANICAL PLANS

DRAWING NUMBER:
M102

SHEET No: 17 of #

FILE NAME: J:_APARTMENTS\2442 - Bulletin - Square 5 - Covington\Drawing\Current\M102 - 2nd Flr Mech Plan.dwg PLOT DATE & TIME: Thursday, April 18, 2024 8:20:53 AM