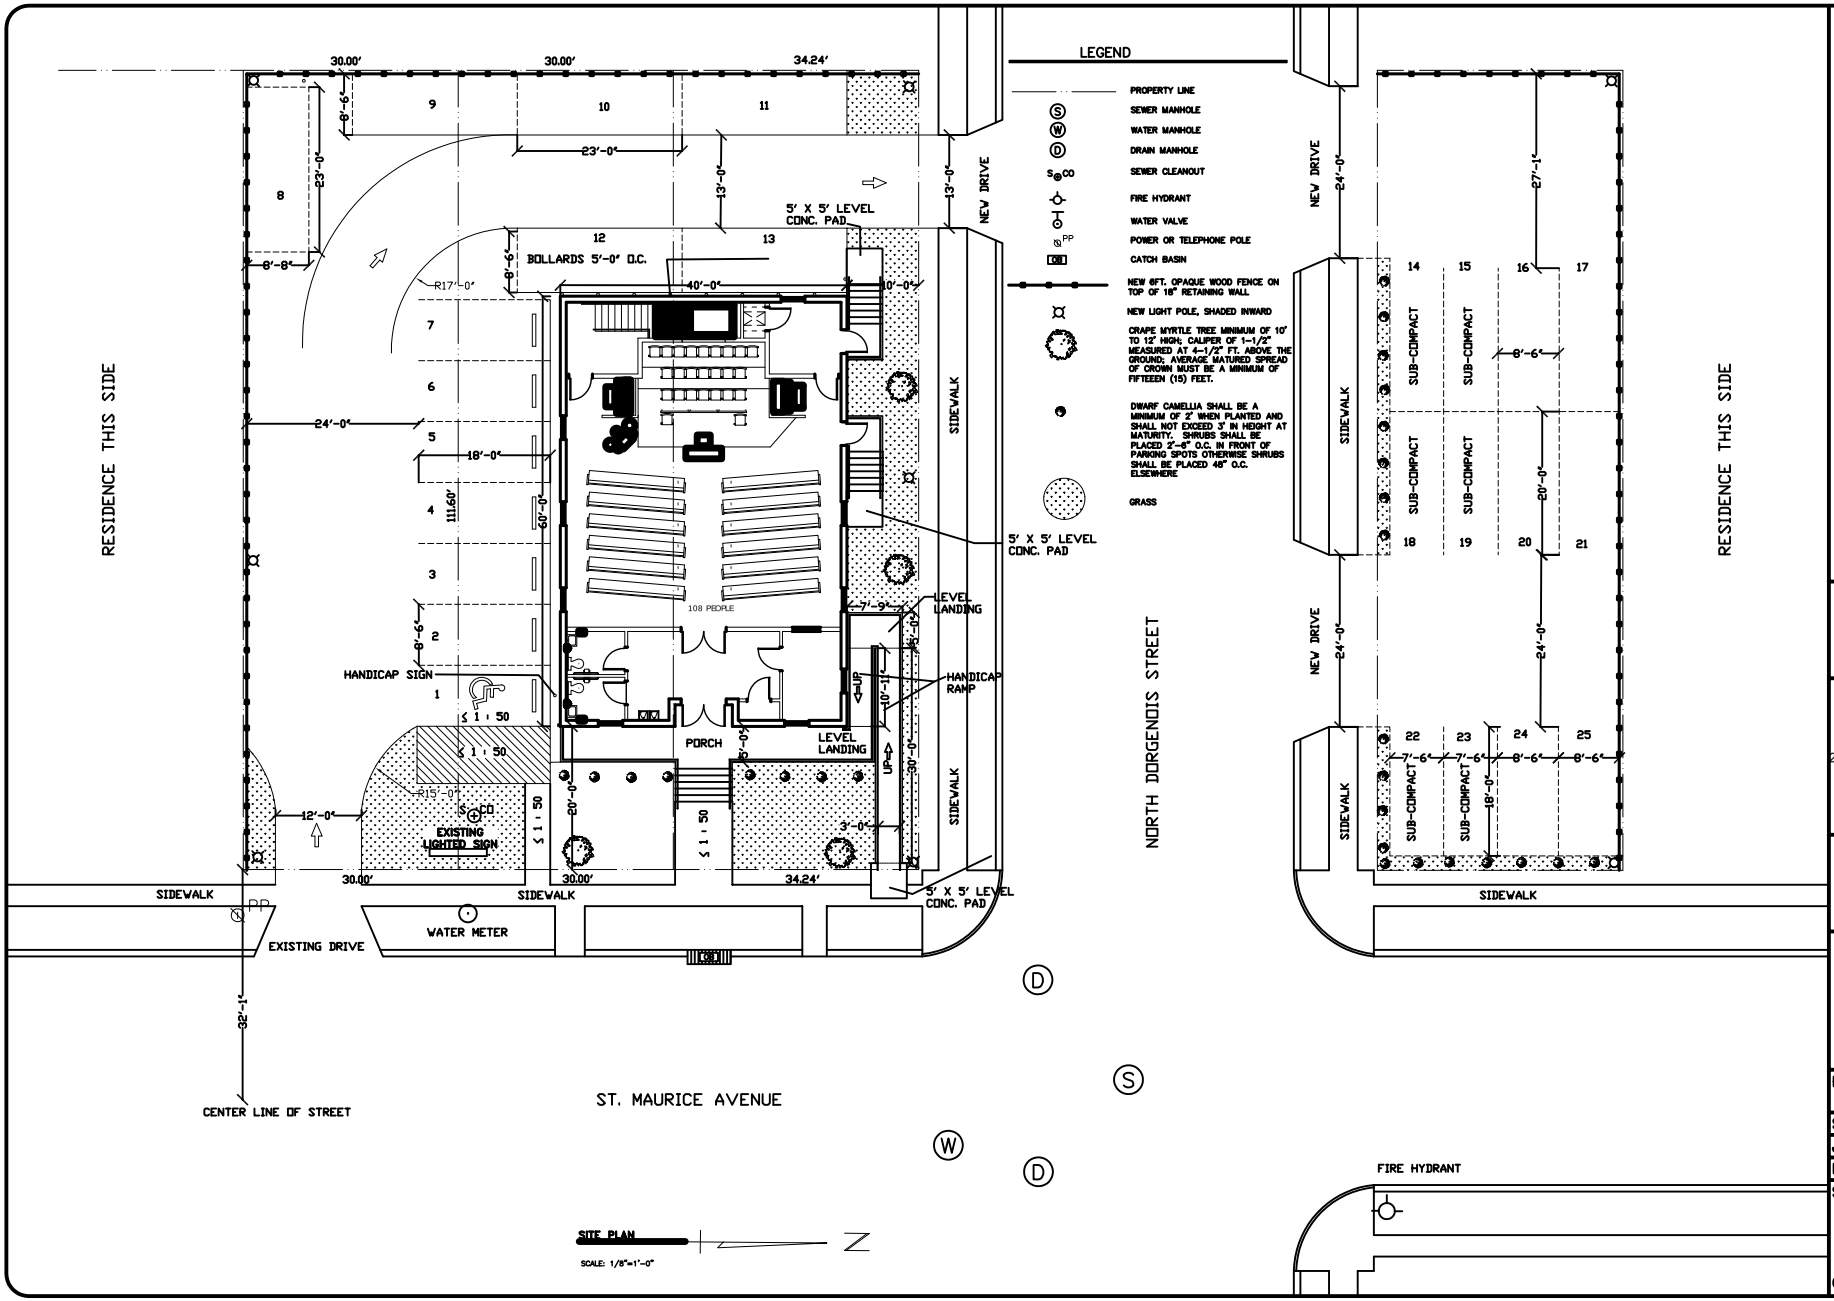

DAMMON ENGINEERING, INC.

EMMETT DAMMON

ARCHITECT ROBERT WILTSE

1095 FLORIDA AVENUE
SLIDELL, LA. 70458
985-649-5832

WEBSITE:
WWW.DAMMONENGINEERING.COM

EMAIL:
DAMMONENG@BELLSOUTH.NET

ARCHITECTURE
ENGINEERING
STUDIES
PLANNING
INVESTIGATION
EXPERT WITNESS

REPLACEMENT OF STORM DAMAGED SANCTUARY

BEULAH LAND
BAPTIST CHURCH
2436 ST. MAURICE AV.
NEW ORLEANS,
LOUISIANA 70117

SITE PLAN

REV:

SCALE: AS NOTED

JOB#: 1910

DATE: XX-XX-07

SHEET

C-1

OF