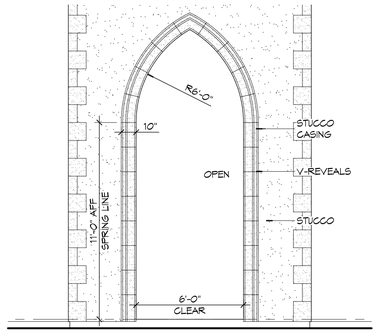

8 ELEV DETAIL
SCALE: 1/4" = 1'-0" — ENTRY ARCH

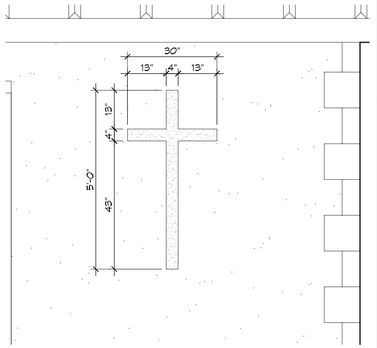

7 ELEV DETAIL
SCALE: 1/2" = 1'-0" — SMALL CROSS

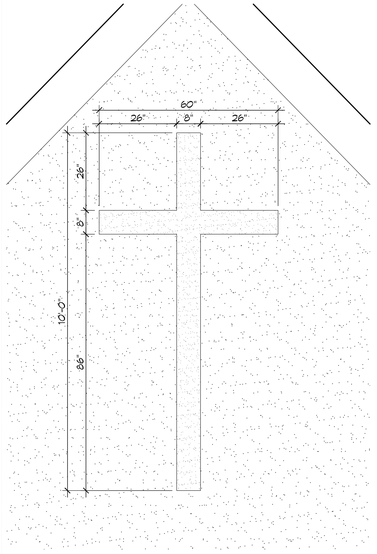

6 ELEV DETAIL
SCALE: 1/2" = 1'-0" — LARGE CROSS

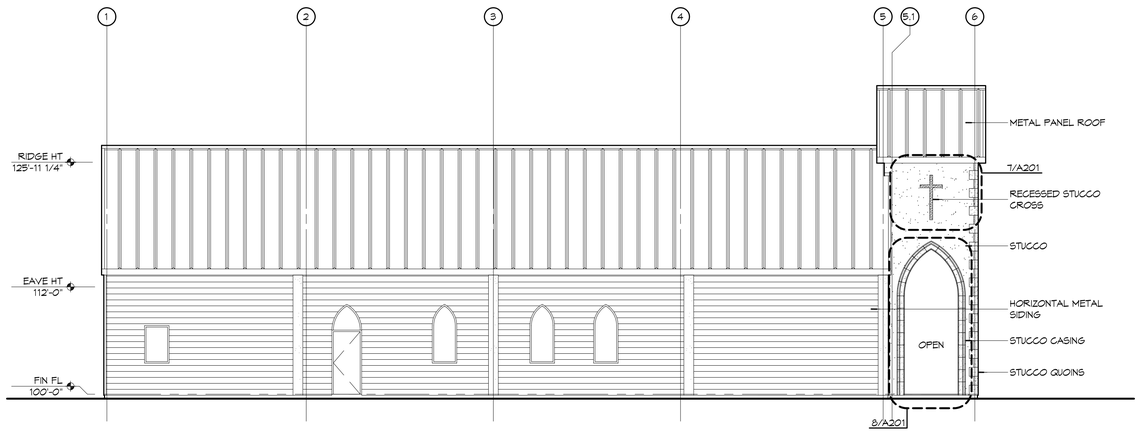

5 EXTERIOR ELEVATION
SCALE: 1/8" = 1'-0" — SOUTH

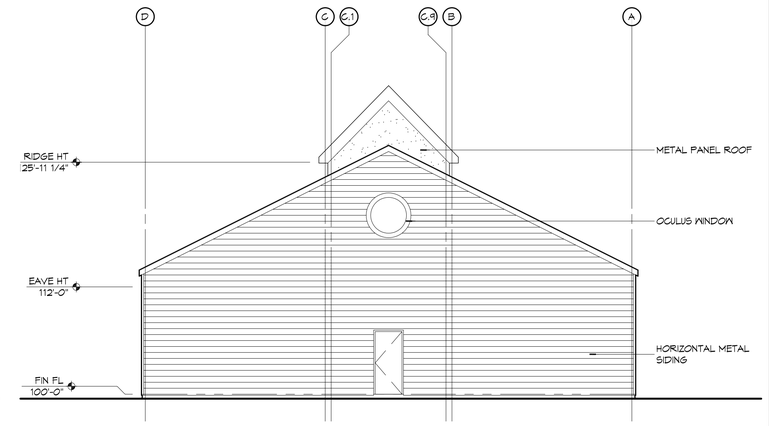

4 EXTERIOR ELEVATION
SCALE: 1/8" = 1'-0" — WEST

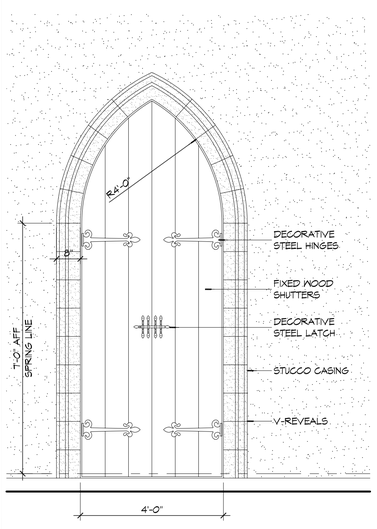

3 ELEV DETAIL
SCALE: 1/2" = 1'-0" — TYPICAL FAUX SHUTTER

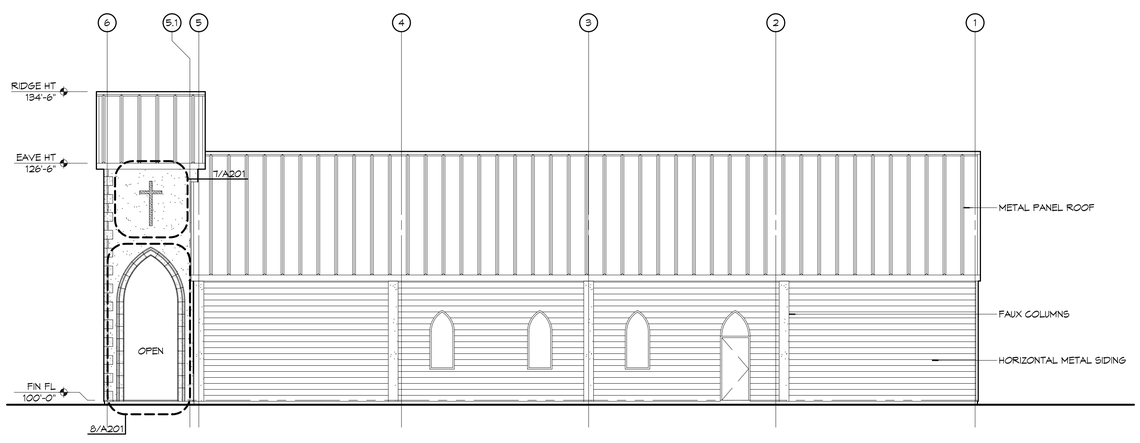

2 EXTERIOR ELEVATION
SCALE: 1/8" = 1'-0" — NORTH

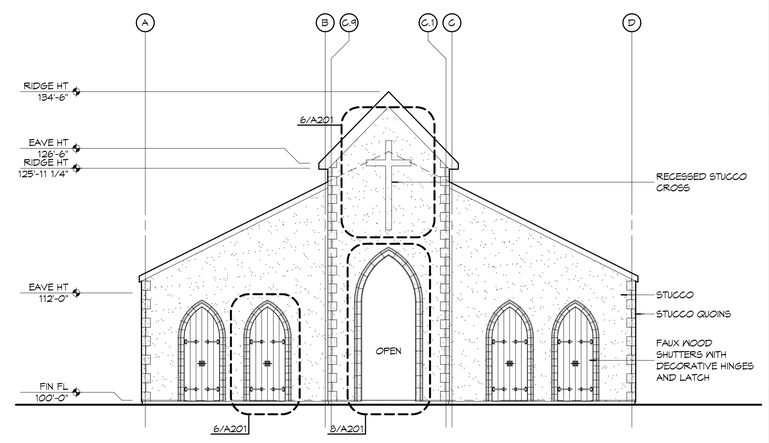

1 EXTERIOR ELEVATION
SCALE: 1/8" = 1'-0" — EAST

DAMMON ENGINEERING, INC.
Architects & Engineers
www.dammonengineering.com
info@dammonengineering.com
TEL: 985.649.5332
F: 985.641.5950
Chief Architect: Kevin J. Kinchen, NCARB
Chief Engineer: Brian Mistich, PE
5500 Canal Blvd.
Suite 101
Slidell, LA 70458

#	DESCRIPTION	DATE

REVISIONS

SEAL:
STATE OF LOUISIANA
BRIAN A. MISTICH
License No. 30187
9/30/2015
PROFESSIONAL ENGINEER

PRO MULTIS
LACOMBE CHAPEL

PYX VORTISCH ROAD AND LA HWY 434
LACOMBE, LOUISIANA 70445

JOB No:	2250	DATE: SEPTEMBER 9, 2015	
DRAWN BY:	KJK	CHECKED BY:	KJK

The design, drawings and specifications contained herein are the property of Dammon Engineering, and shall not be reproduced or used for any purpose other than the project for which they were prepared and developed, without written consent of Dammon Engineering. Visual contact with these drawings and specifications shall constitute prima facie evidence of the acceptance of these restrictions.

SHEET TITLE:
EXTERIOR ELEVATIONS

DRAWING NUMBER:
A201

SHEET No: 10 of 14