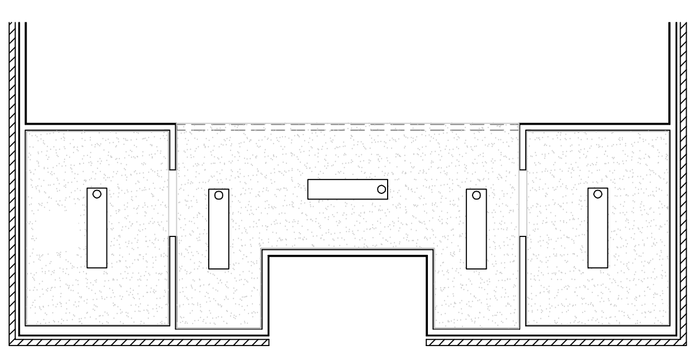

2 LEVEL 2 RCP
SCALE: 3/16"=1'-0"

1 LEVEL 1 REFLECTED CEILING PLAN
SCALE: 3/16"=1'-0"

GENERAL RCP NOTES

1. MECHANICAL MEZZANINE REFLECTED CEILING PLAN NOT SHOWN. NO FINISHED CEILING ASSEMBLY TO BE PROVIDED AND IS OPEN TO EXPOSED STRUCTURE. SEE SHEET E101 FOR LIGHT FIXTURE TYPES AND LOCATIONS.
2. ALL CEILING HEIGHTS INDICATED ARE APPROXIMATE. ACTUAL CEILING HEIGHT TO BE DETERMINED BY STRUCTURE ELEVATION AND CEILING ASSEMBLY THICKNESS. INDICATED HEIGHT IS MEASURED ABOVE FINISH FLOOR (AFF).
3. REFER TO SHEET A501 FOR WALL/PARTITION ASSEMBLY AND INFORMATION.
4. SEE SHEET E101 FOR LIGHT FIXTURE TYPES. SEE SHEET M101 FOR DIFFUSER AND GRILLE TYPES.
5. REFER TO INTERIOR ELEVATIONS FOR MOUNTING HEIGHT OF WALL MOUNTED LIGHT FIXTURES.

RCP LEGEND

SYMBOL	DESCRIPTION
	2x4' SURFACE MOUNTED FLUORESCENT LIGHT FIXTURE
	1x4' SUSPENDED HIGH BAY LIGHT FIXTURES
	SURFACE MOUNTED FLUORESCENT LIGHT FIXTURE STRIP
	DIRECTIONAL SPOTLIGHT
	PENDANT LIGHT FIXTURE
	RECESSED LIGHT FIXTURE
	SURFACE MOUNTED LIGHT FIXTURE
	EXHAUST FAN
	HVAC SUPPLY AIR DIFFUSER
	HVAC RETURN AIR GRILL
	GYPSUM BOARD CEILING (GWB)
	EXTERIOR INSULATED FINISH SYSTEM (EIFS)
	ACOUSTICAL CEILING TILE (ACT)

DAMMON ENGINEERING, INC.
LOUISIANA & MISSISSIPPI
www.dammonengineering.com
info@dammonengineering.com
PH: 985.649.5832 F: 985.649.5950

Chief Engineer: Brian Mistich, PE
1545 Outlaw Trail
Slidell, LA 70458

REVISIONS

#	DESCRIPTION	DATE

SEAL:

RENOVATION
BAYOU BAPTIST CHURCH
1341 SULLIVAN DR.
SLIDELL LA 70460

JOB No: 2274 | DATE: 2/2/1016
DRAWN BY: NKM | CHECKED BY: CKD

These contract documents are and shall remain the property of Dammon Engineering and may not be reproduced or used for other projects without their written consent. These documents are instruments of service and are intended for the use on this project only. Any other use or reproduction without written consent is prohibited. Dammon Engineering assumes no responsibility for errors or omissions in these documents if they are altered by persons other than Dammon Engineering.

SHEET TITLE:
REFLECTED CEILING PLAN

DRAWING NUMBER:
A105

SHEET No: 1 of #

FILE NAME: J:_CADFILES\2274 - Bayou Baptist Church\Drawings\Current Drawings\A105 - Reflected Ceiling Plan.dwg PLOT DATE & TIME: Wednesday, April 13, 2016 10:55:16 AM