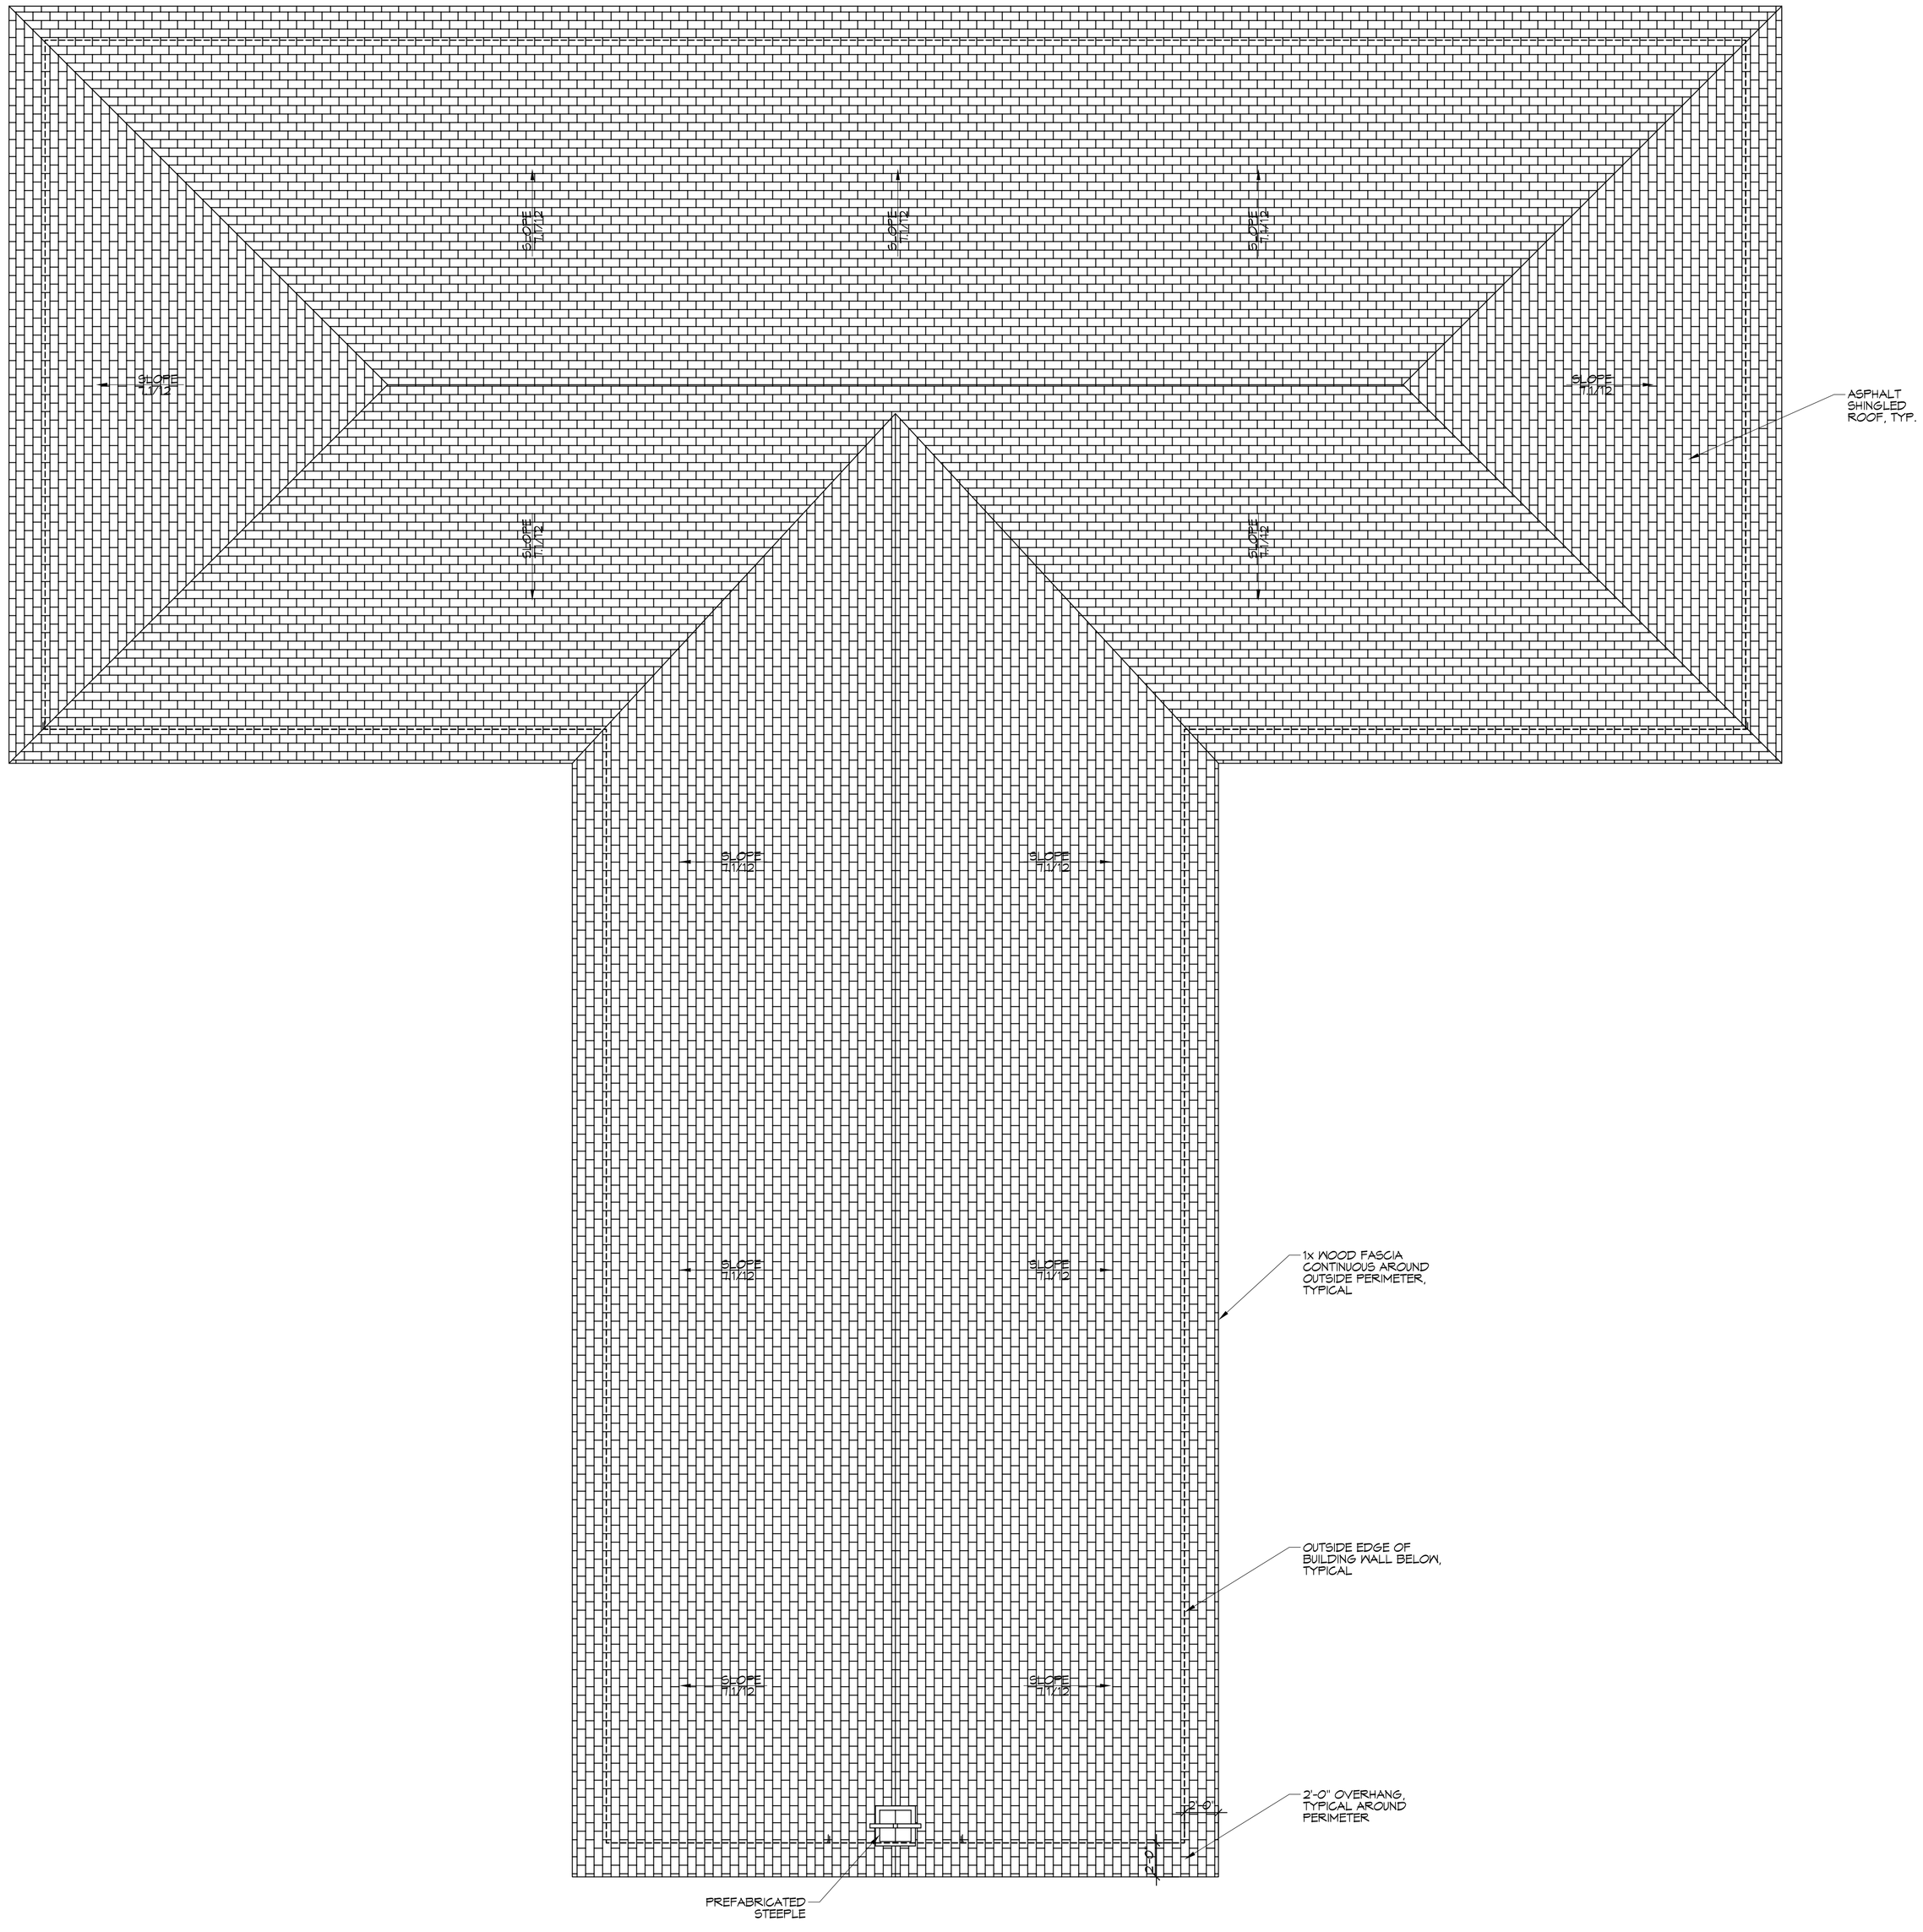

1 ROOF PLAN
SCALE: 3/16"=1'-0"

ROOF PLAN NOTES

1. DO NOT SCALE DRAWINGS. USE ONLY DIMESNIONS SHOWN ON DRAWINGS. IF DIMESIONS ARE IN QUESTION, THE BUILDER SHALL BE RESPONSIBLE FOR OBTAINING CLARIFICATIONS BEFORE CONTINUING WITH CONSTRUCTION. BUILDER SHALL VERIFY ALL DIMENSIONS AND CONDITIONS AT JOB SITE.
2. SEE FLOOR PLAN FOR BUILDING DIMESIONS.
3. BEGIN SHINGLE ROOFING WITH FULL SHINGLE AT EDGE OF ROOF.
4. ROUTE ALL VENTS, EXHAUSTS, FLUES, AND OTHER PENETRATIONS TO THESE AREAS AND TERMINATE PER CODE.
5. ALL ROOFING AND ROOFING DETAILS SHALL BE INSTALLED IN STRICT ACCORDANCE WITH INDUSTRY STANDARDS AND MANUFACTURER'S INSTRUCTIONS. NO WORK SHALL CONFLICT WITH THE MANUFACTURER'S GUARANTEE OR WARRANTY.
6. PROVIDE FLASHING AS PER DETAILS OR AS PER SMACNA, IF NO DETAILS ARE SHOWN WHERE ROOF PITCH CHANGES OR WHERE ROOFING INTERSECTS WITH VERTICAL SURFACES.
7. THE INSTALLATION SUBCONTRACTOR SHALL BE FULLY RESPONSIBLE FOR ALL ROOFING WORK.

SHINGLE FASTENING AND APPLICATION

ASPHALT STRIP SHINGLES SHALL HAVE A MINIMUM OF SIX FASTENERS PER SHINGLE WHERE THE ROOF IS IN ONE OF THE FOLLOWING CATEGORIES:

1. THE BASIC WIND SPEED IS 110 MPH OR GREATER AND THE EAVE HEIGHT IS 20 FEET OR HIGHER ABOVE GRADE.
2. THE BASIC WIND SPEED IS 120 MPH OR GREATER.
3. SPECIAL WIND ZONES.

DAMMON ENGINEERING, INC.
LOUISIANA & MISSISSIPPI
www.dammonengineering.com
info@dammonengineering.com
PH: 985.649.3832 F: 985.641.5950
Chief Engineer: Brian Mistich, PE
554 Old Spanish Trail
Slidell, LA 70458

REVISIONS

#	DESCRIPTION	DATE

SEAL:

RENOVATION
BAYOU BAPTIST CHURCH
1341 SULLIVAN DR.
SLIDELL, LA 70460

JOB No:	2274	DATE:	05/06/2016
DRAWN BY:	JTL	CHECKED BY:	JMS

THE CONTENTS OF THIS DOCUMENT, INCLUDING ANY DRAWINGS AND SPECIFICATIONS, CONSTITUTE PROPRIETARY INFORMATION OF DAMMON ENGINEERING, INC. AND SHALL NOT BE REPRODUCED OR DISCLOSED TO OTHERS, OR USED IN CONNECTION WITH ANY WORK OR PROJECT OTHER THAN THE WORK OR PROJECT FOR WHICH THEY WERE PREPARED AND DELIVERED TO THE OWNER UNDER THE TERMS OF THE ENGINEERING AGREEMENT.

SHEET TITLE:
ARCHITECTURAL ROOF PLAN

DRAWING NUMBER:
A102

SHEET No: 8 of 17