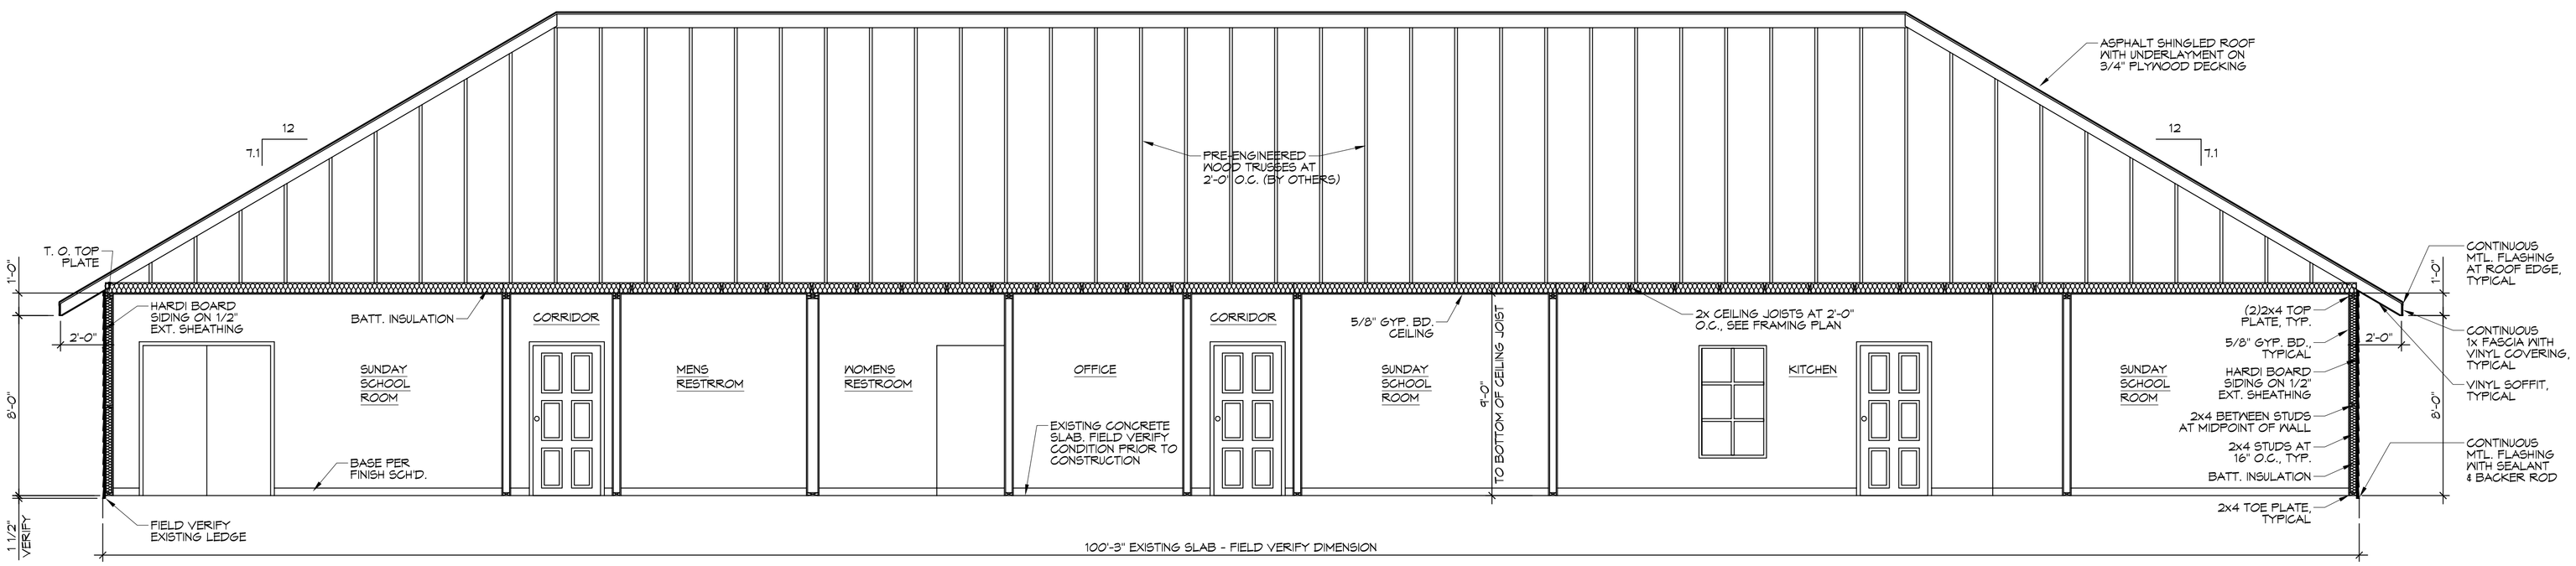

C EDUCATIONAL BLDG. LONGITUDINAL SECTION
SCALE: 1/4"=1'-0"

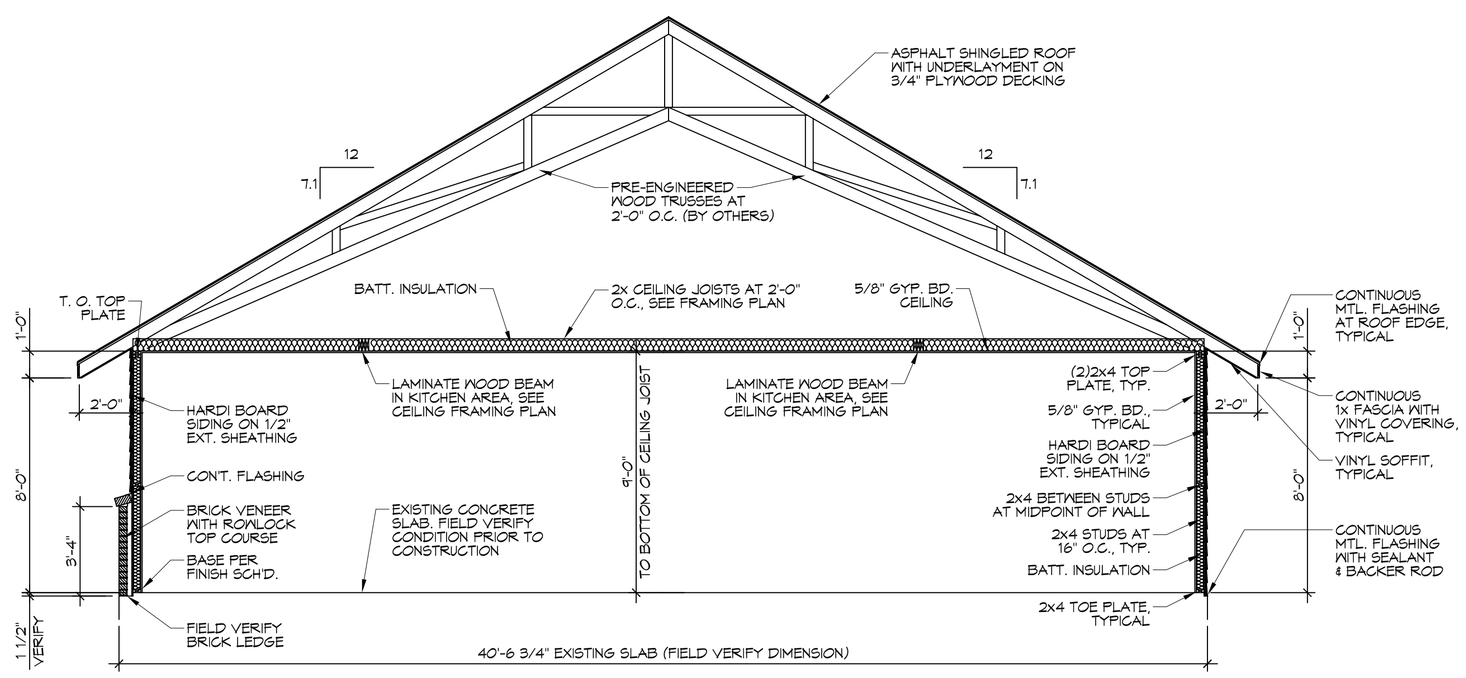

B EDUCATIONAL BLDG. CROSS-SECTION
SCALE: 1/4"=1'-0"

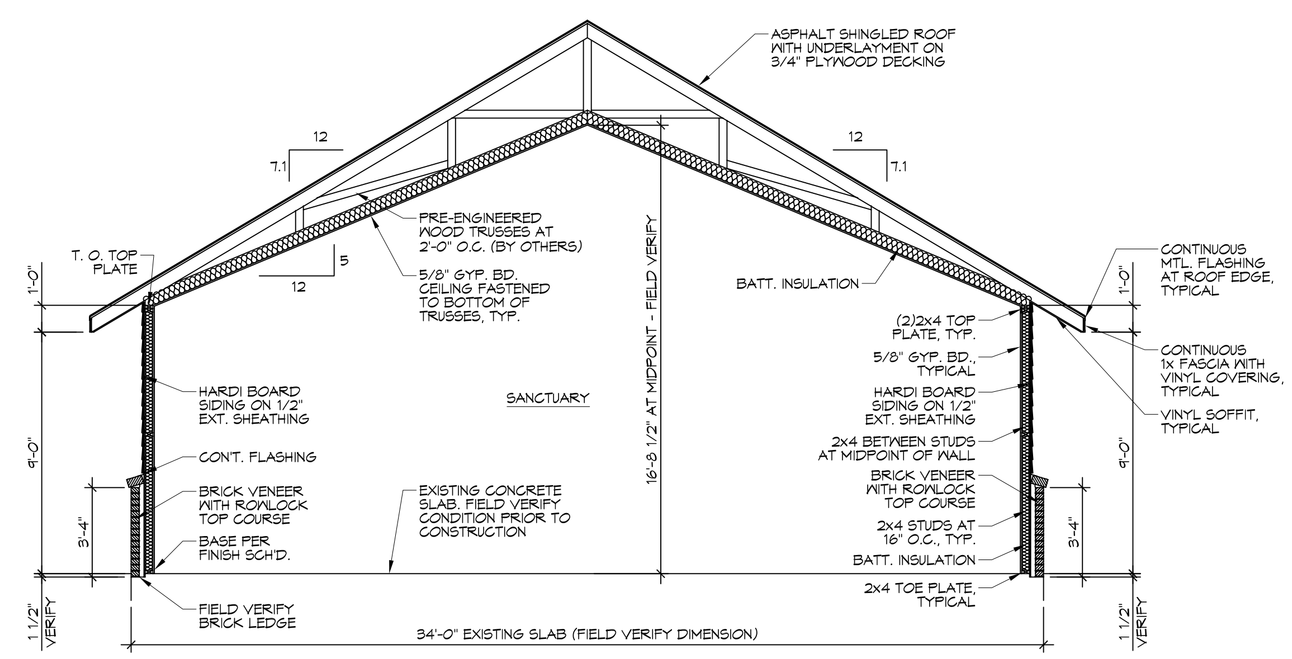

A SANCTURARY CROSS-SECTION
SCALE: 1/4"=1'-0"

DAMMON ENGINEERING, INC.
LOUISIANA & MISSISSIPPI
www.dammonengineering.com
info@dammonengineering.com
PH: 985.649.3832 F: 985.641.5950
Chief Engineer: Brian Mistich, PE
554 Old Spanish Trail
Slidell, LA 70458

REVISIONS

#	DESCRIPTION	DATE

SEAL:

BAYOU BAPTIST CHURCH
1341 SULLIVAN DR.
SLIDELL, LA 70460

JOB No:	2274
DATE:	05/12/2016
DRAWN BY:	MGM
CHECKED BY:	JMG

The data contained on all project plans, images and engineering calculations are the property of Dammon Engineering, Inc. and may not be used for any purpose other than the specific project for which they were prepared, nor shall copies be made or disclosed to others, at least in connection with any work on projects other than the specific project for which they were prepared, without the express written consent of Dammon Engineering, Inc.

SHEET TITLE:
BUILDING SECTIONS

DRAWING NUMBER:
A105

SHEET No: 11 of 17