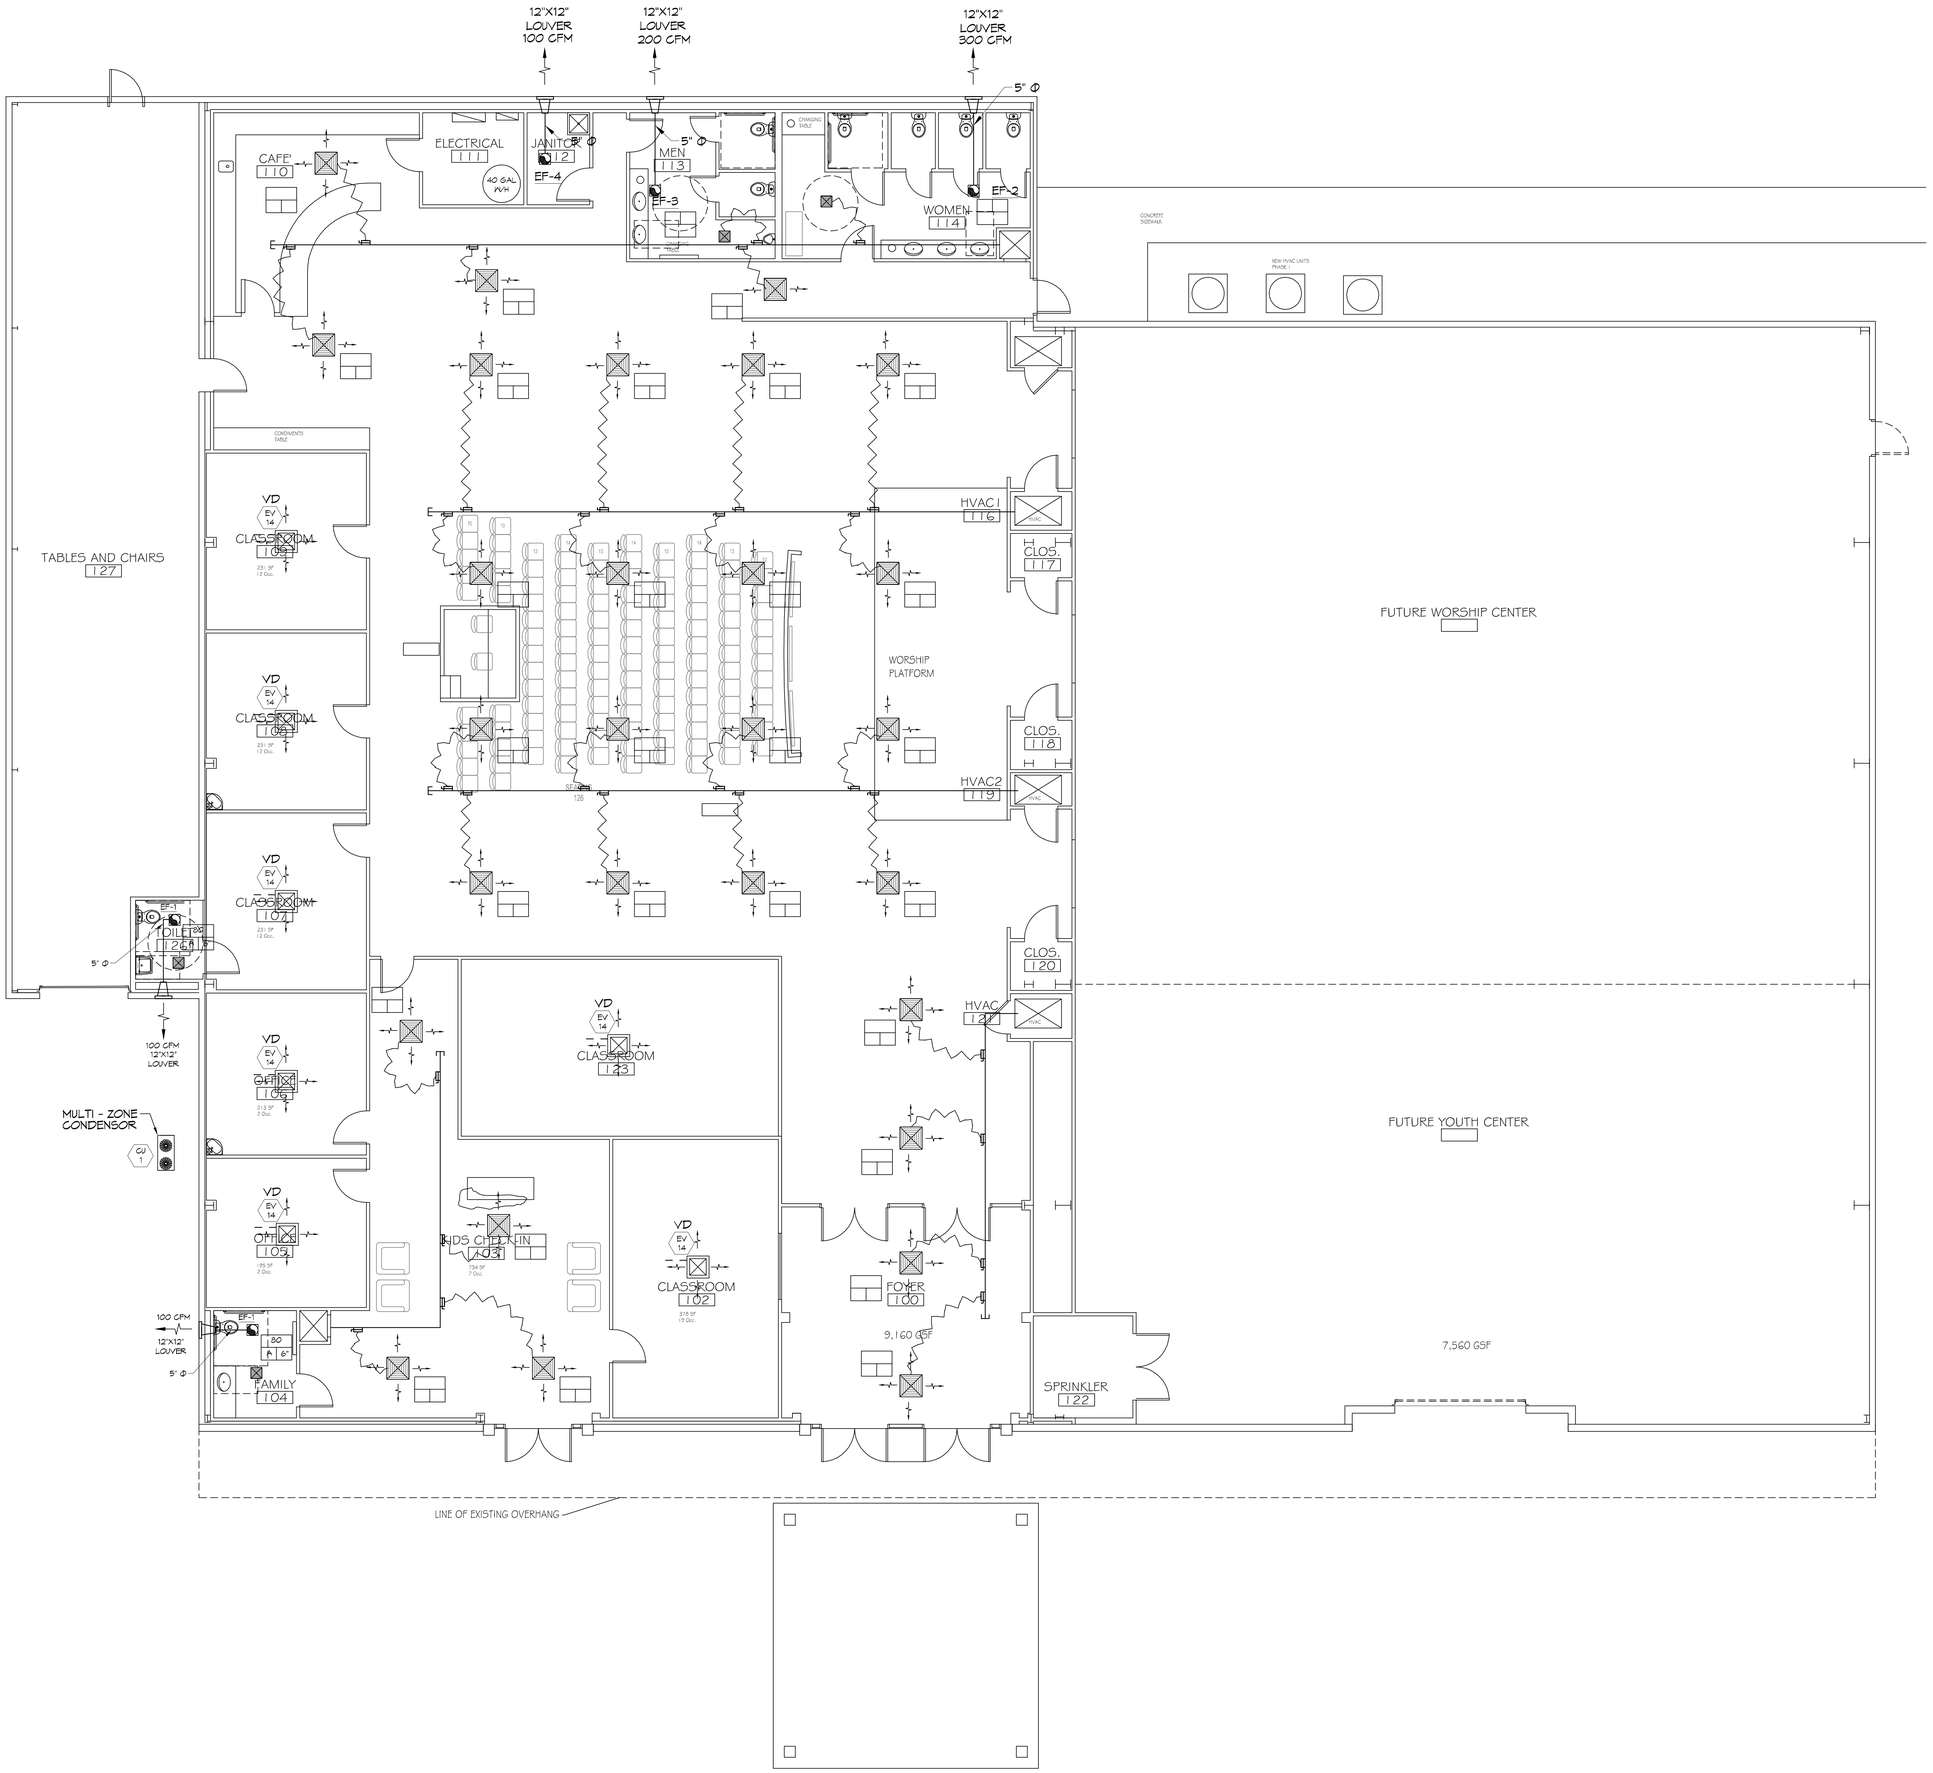
12"X12" LOUVER 100 CFM
12"X12" LOUVER 200 CFM
12"X12" LOUVER 300 CFM
5" Φ
CAFE' 110
ELECTRICAL 111
40 GAL AWH
JANITOR 112
EF-4
MEN 113
EF-3
CHANGING TABLE
WOMEN 114
EF-2
CONCRETE SIDEWALK
NEW HVAC UNITS PHASE 1
CONDIMENTS TABLE
TABLES AND CHAIRS 127
VD
EV 14
CLASSROOM 108
23.5' 12 Occ.
CLASSROOM 106
CLASSROOM 107
231.5' 12 Occ.
EF-1
TOILET 126
100 CFM 12"X12" LOUVER
MULTI - ZONE CONDENSOR
CU 1
OFFICE 109
213.5' 2 Occ.
OFFICE 105
195.5' 2 Occ.
100 CFM 12"X12" LOUVER
80 CFM 6"
FAMILY 104
HVAC 1 116
CLOS. 117
WORSHIP PLATFORM
CLOS. 118
HVAC2 119
SEATING 128
CLOS. 120
HVAC 121
CLASSROOM 123
KIDS CHECK-IN 103
734 SF 7 Occ.
CLASSROOM 102
378 SF 19 Occ.
FOYER 100
9,160 GSF
SPRINKLER 122
FUTURE WORSHIP CENTER
FUTURE YOUTH CENTER
7,560 GSF
LINE OF EXISTING OVERHANG