FILE NAME: J:_PROJECTS\2340 - Grace Fellowship\Drawings\Current Drawings\E106 Riser.dwg PLOT DATE & TIME: Monday, April 23, 2018 10:11:48 AM

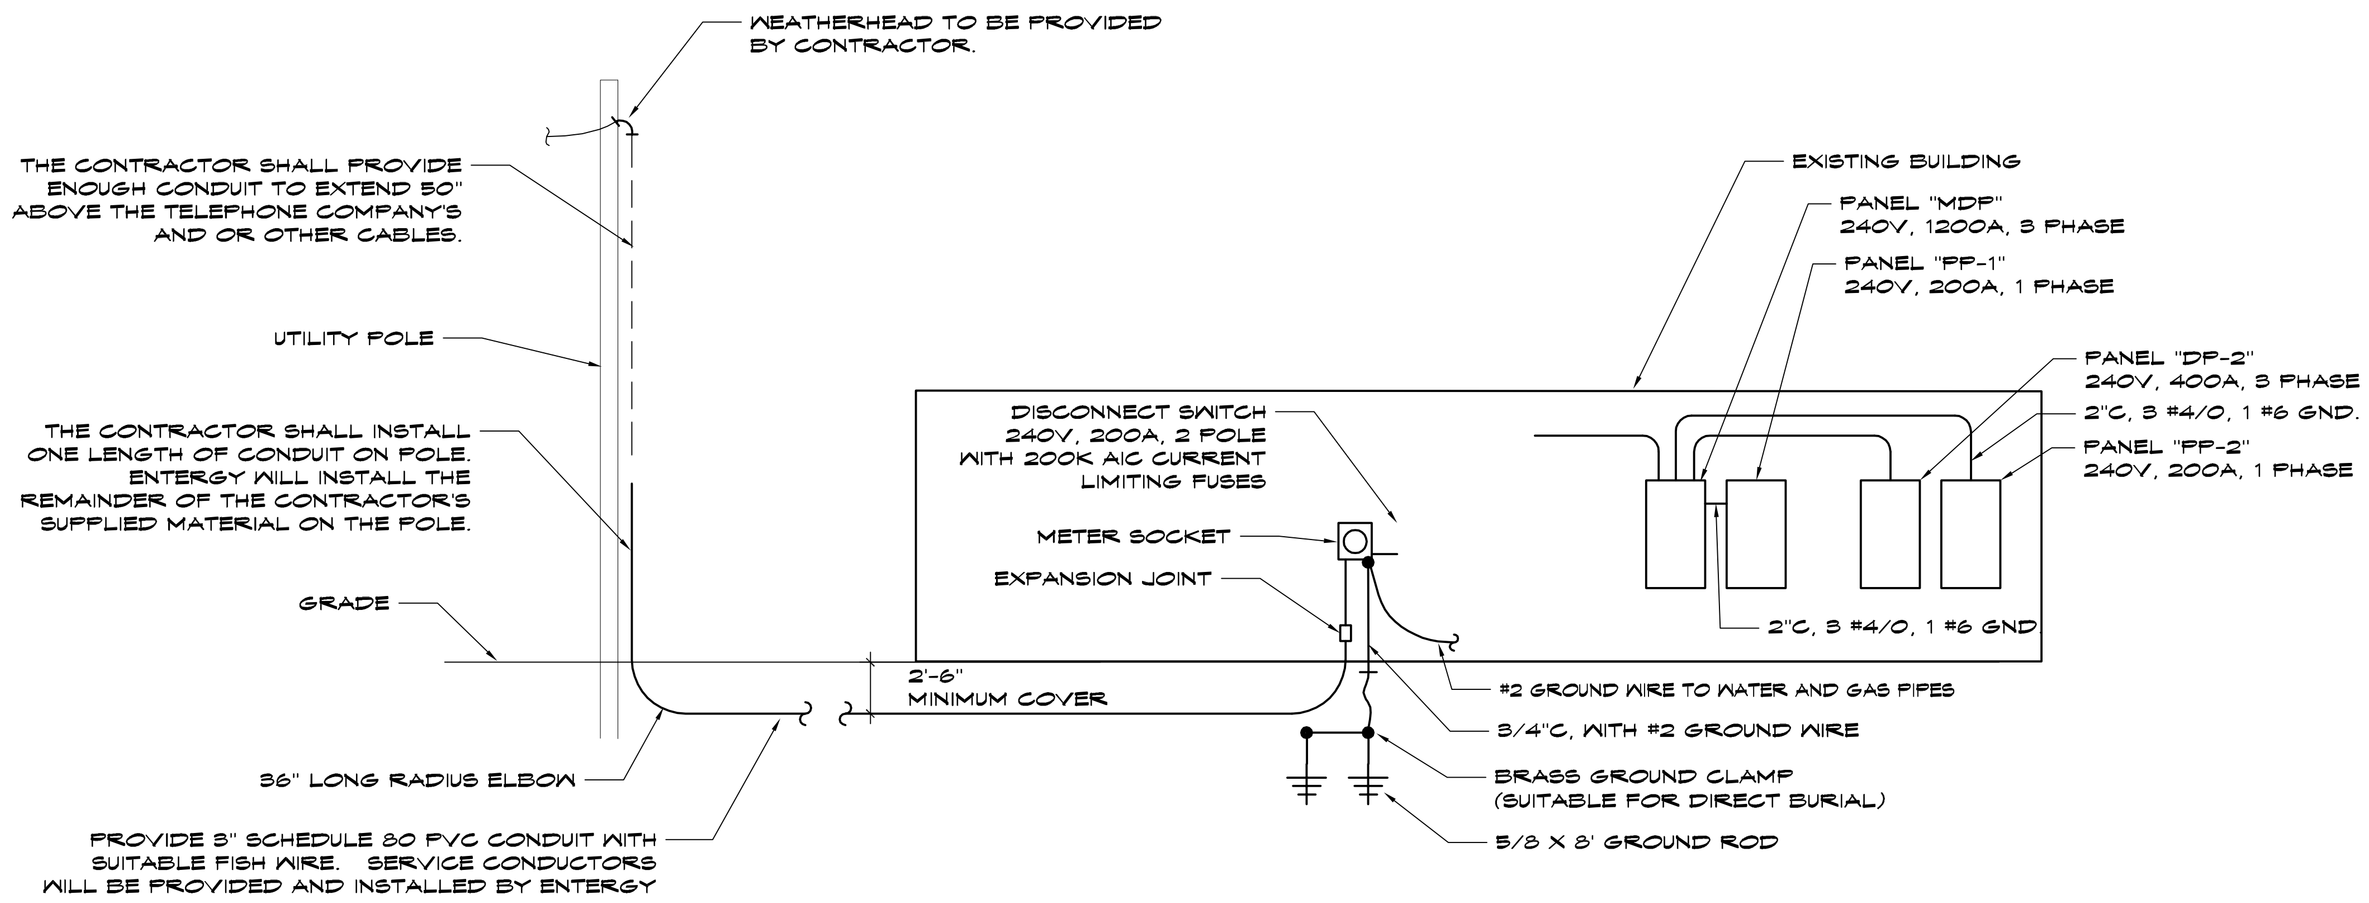

RISER DIAGRAM
SCALE: NONE

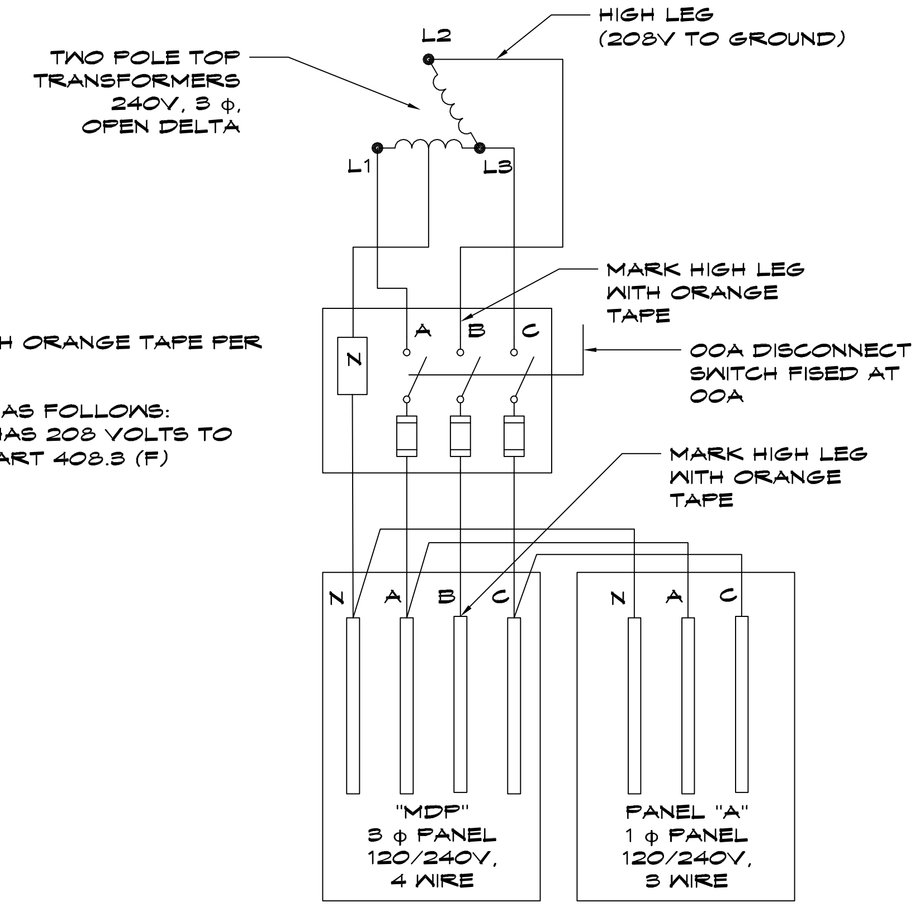

NOTES:

1. MARK HIGH LEG WITH ORANGE TAPE PER NEC ART 230.56.
2. FIELD MARK PANEL AS FOLLOWS: "CAUTION B PHASE HAS 208 VOLTS TO GROUND" PER NEC ART 408.3 (F)

DAMMON ENGINEERING, INC.
LOUISIANA & MISSISSIPPI
www.dammonengineering.com
info@dammonengineering.com
PH: 985.649.5832 F: 985.641.5990
Chief Engineer: Brian Mistich, PE
554 Old Spanish Trail
Slidell, LA 70458

REVISIONS

#	DESCRIPTION	DATE

GRACE FELLOWSHIP
34452 WILLIS ALLEY
PEARL RIVER LA.

JOB No: 2340 DATE: 02/07/2018
DRAWN BY: AEP CHECKED BY:

The plans and drawings and specifications, original and supplemental, including all electronic and hard copy versions, prepared by Dammon Engineering, are the property of Dammon Engineering and the work intended shall be carried out only in connection with the project for which they were prepared. Any unauthorized use, reuse, or modification of these plans and drawings and specifications without written permission of Dammon Engineering, Inc. is prohibited. Visual contact with these drawings or specifications shall constitute prima facie evidence of acceptance of these restrictions. All rights reserved.

SHEET TITLE:
ELECTRICAL SITE PLAN
ONE LINE DIAGRAM AND
PANEL SCHEDULE

DRAWING NUMBER:

E106

SHEET No: 1 of ?