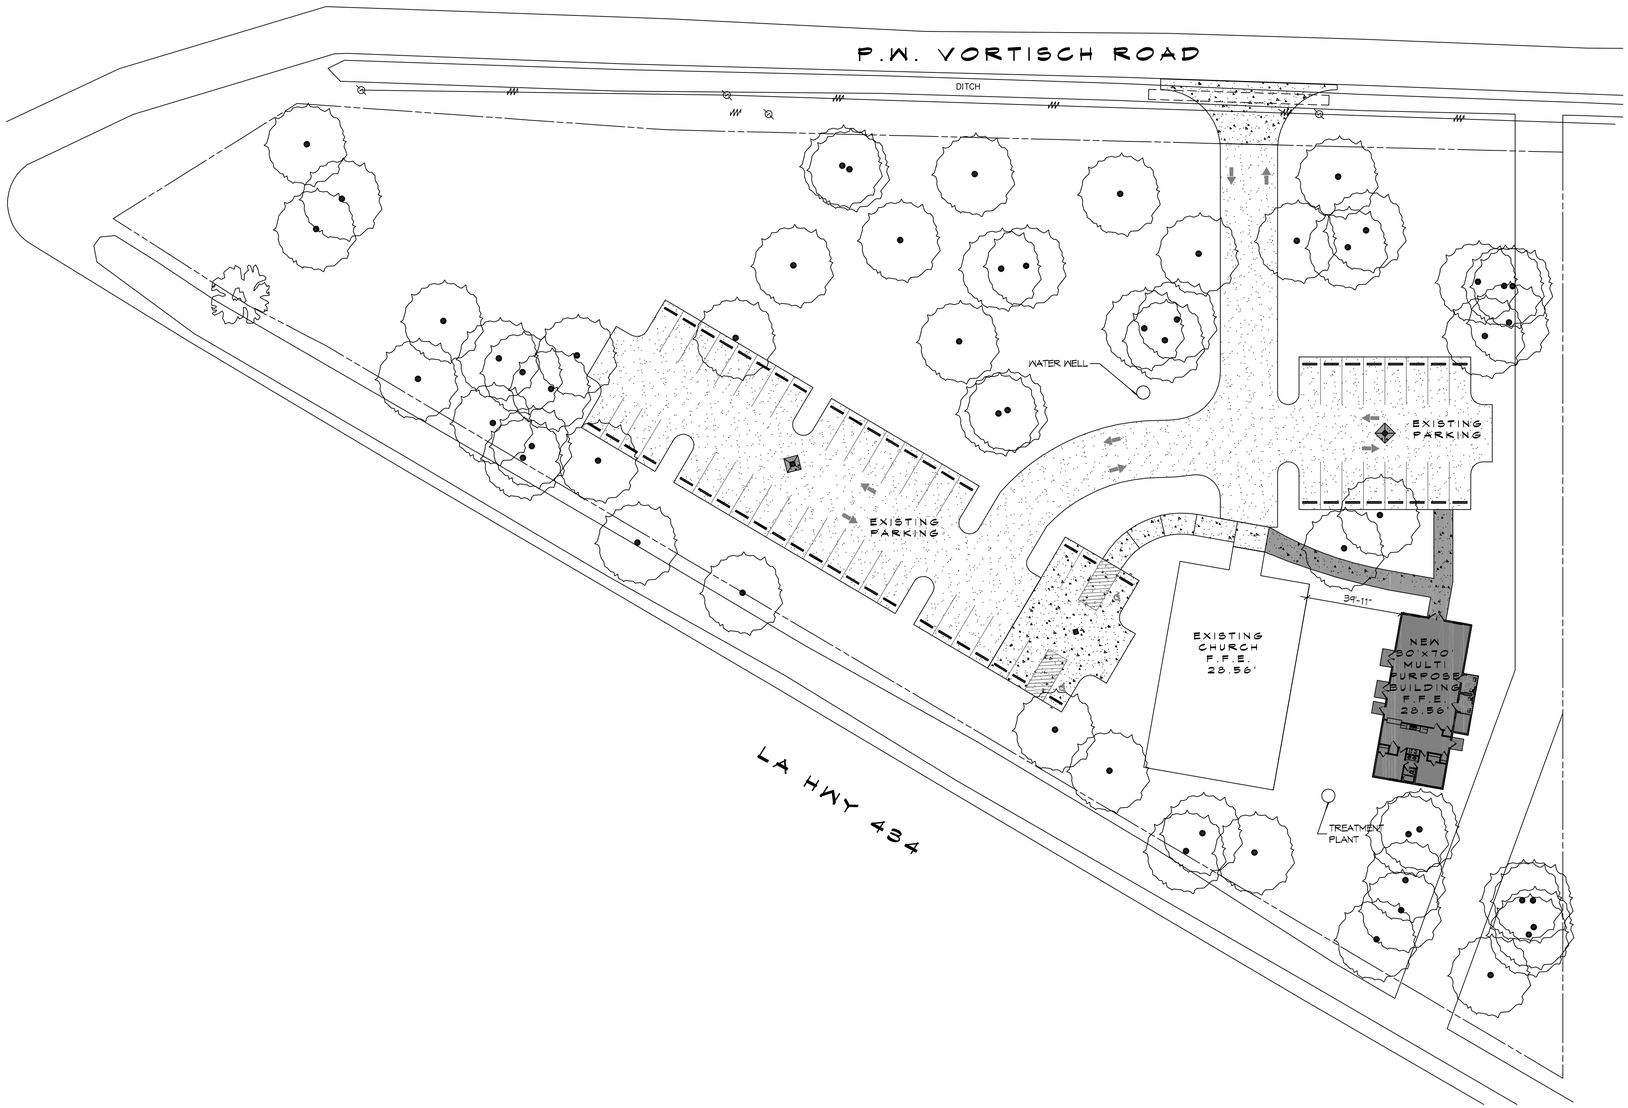

N

1 SITE PLAN
SCALE: 1" = 30'

PLANNING

PARCEL 1
ZONED A2 SUBURBAN RURAL

FLOOD ZONE

ZONE "AE"

BUILDING ELEVATION

BASE FLOOD ELEVATION = 27.0'
FINISHED FLOOR ELEVATION = 28.56'

PARKING REQUIREMENTS

1 SPACE PER 4 OCCUPANTS
192 SEATS / 4 = 48 PARKING SPACES REQUIRED
2 HANDICAP PARKING SPACES PROVIDED
56 REGULAR PARKING SPACES PROVIDED

TOTAL PARKING SPACES PROVIDED 58

SITE LIGHTING

EXTERIOR LIGHTING SHALL BE SHADED OR INWARDLY DIRECTED IN SUCH A MANNER SO THAT NO DIRECT LIGHTING OR GLARE BE CAST BEYOND THE PROPERTY LINE. THE INTENSITY OF SUCH LIGHTING SHALL NOT EXCEED ONE FOOT CANDLE AS MEASURED AT THE ABUTTING PROPERTY LINE.

DAMMON ENGINEERING, INC.
LOUISIANA & MISSISSIPPI
www.dammonengineering.com
info@dammonengineering.com
PH: 985.649.5832
Chief Engineer: Brian Mistich, PE
554 Old Spanish Trail
Slidell, LA 70458

REVISIONS

#	DESCRIPTION	DATE

SEAL:

MULTI PURPOSE BUILDING
OUR LADY OF FATIMA
66110 VORTISCH ROAD
LACOMBE, LOUISIANA 70445

JOB No:	2970	DATE:	04-15-2020
DRAWN BY:	CKD	CHECKED BY:	CKD

The above drawings and specifications, designs and arrangements represented thereby are the property of Dammon Engineering, Inc. and shall not be used in any way detrimental to the interests of the undersigned or used for any purpose other than the specific project for which they were prepared and published. Visual contact with these drawings or specifications shall constitute acceptance of the foregoing restrictions.

SHEET TITLE:
SITE PLAN

DRAWING NUMBER:
C101

SHEET No: 1 of 3

FILE NAME: J:_CURRENT\2970 - St. Gabriel Lacombe Catholic\Drawings\Civil\C101 SITE PLAN.dwg PLOT DATE & TIME: Wednesday, April 15, 2020 3:19:15 PM