LEGEND

AIR SUPPLY GRILLE (24X24)	RECESSED LIGHT	CEILING MOUNTED EXIT LIGHT
RETURN AIR GRILLE	PENDANT LIGHT	VANITY LIGHT
AIR SUPPLY GRILLE (12X12)	EXTERIOR WALL LIGHT	
EMERGENCY LIGHT	2X4 FLUORESCENT	

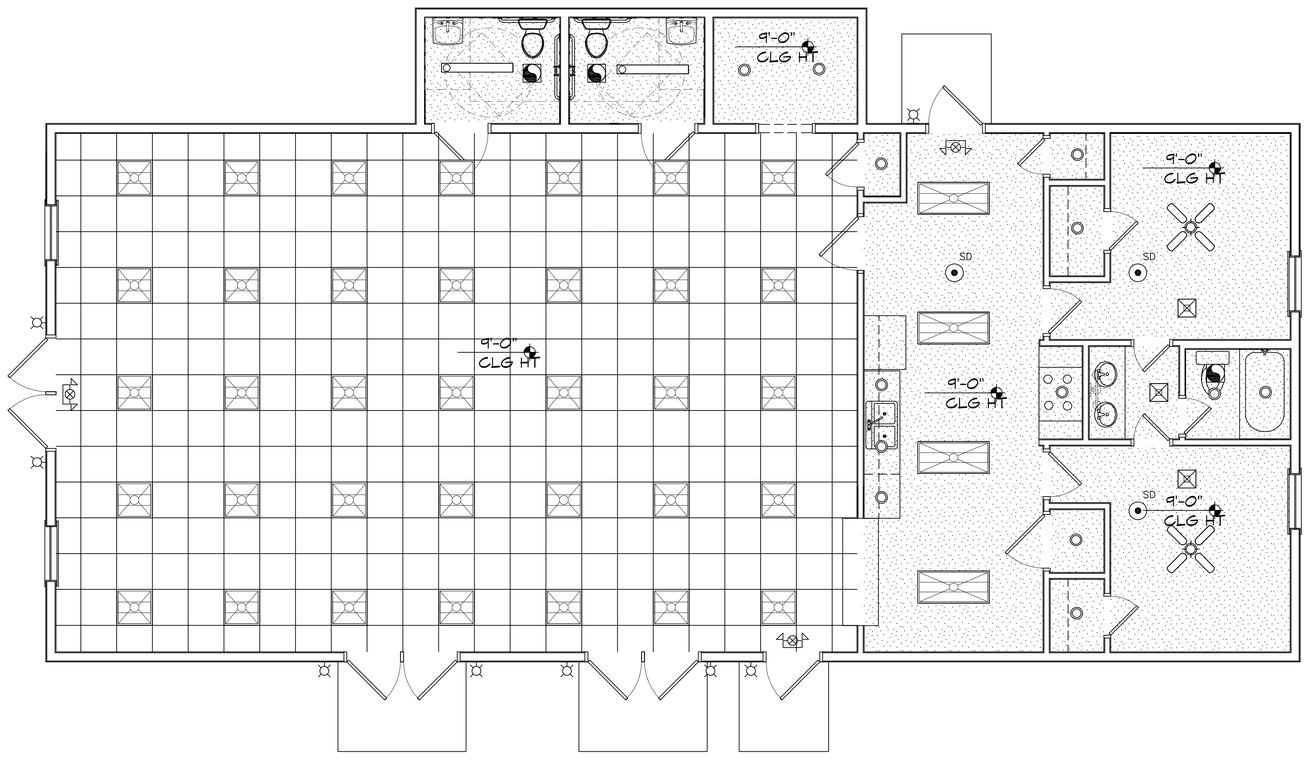

27 REFLECTED CEILING PLAN
SCALE: 1/4"= 1'-0"

DAMMON ENGINEERING, INC.
LOUISIANA & MISSISSIPPI
www.dammonengineering.com
info@dammonengineering.com
PH: 985.649.5832
Chief Engineer: Brian Mistich, PE
554 Old Spanish Trail
Slidell, LA 70458

REVISIONS

#	DESCRIPTION	DATE

SEAL:

MULTI PURPOSE BUILDING
OUR LADY OF FATIMA
64110 VORTISCH ROAD
LACOMBE, LOUISIANA 70445

JOB No:	23710	DATE:	04-21-2020
DRAWN BY:	JASWN	CHECKED BY:	JMS

The plans, drawings, specifications, designs and other expressions (documents) thereon are property of Dammon Engineering, and are not to be used for any purpose other than the specific project for which they were prepared. Any other use, reproduction or distribution of these documents without the express written consent of Dammon Engineering is prohibited. Dammon Engineering, Inc. hereby claims ownership of all documents and contents contained therein.

SHEET TITLE:
REFLECTED CEILING PLAN

DRAWING NUMBER:
A104

SHEET No: 11 of 3

FILE NAME: J:\1- CLIENTS\23710 - St. Gonzal Lacombe Catholic\Drawings\Current Drawings\A103.dwg PLOT DATE & TIME: Tuesday, April 21, 2020 2:28:37 PM