


10 EXTERIOR ELEVATION
SCALE: 3/16" = 1'-0"
SOUTH

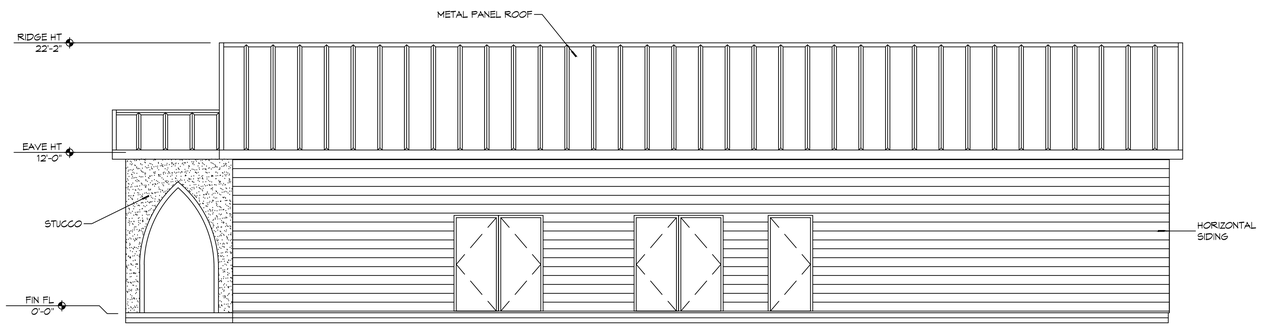


9 EXTERIOR ELEVATION
SCALE: 3/16" = 1'-0"
WEST




8 EXTERIOR ELEVATION
SCALE: 3/16" = 1'-0"
NORTH

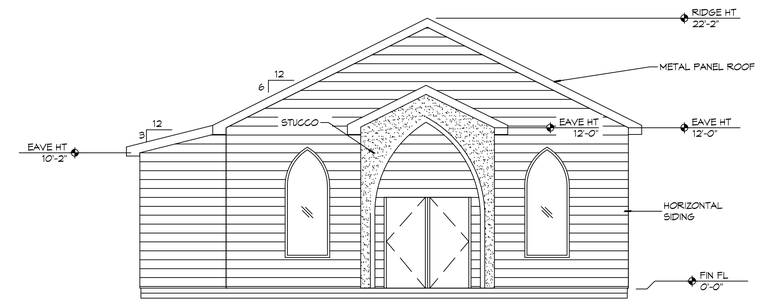


7 EXTERIOR ELEVATION
SCALE: 3/16" = 1'-0"
EAST

DAMMON ENGINEERING, INC.
LOUISIANA & MISSISSIPPI
www.dammonengineering.com
info@dammonengineering.com
PH: 985.649.5832
Chief Engineer: Brian Mistich, PE
554 Old Spanish Trail
Slidell, LA 70458
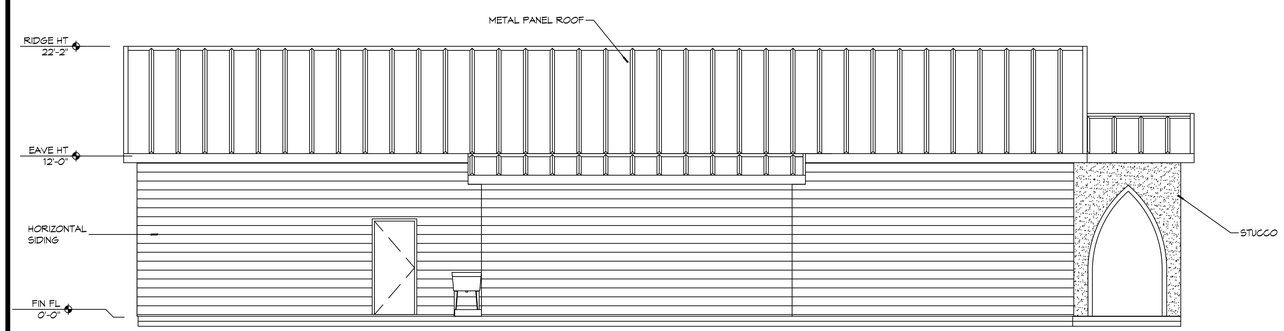
| # | DESCRIPTION | DATE |
|---|---|---|

REVISIONS

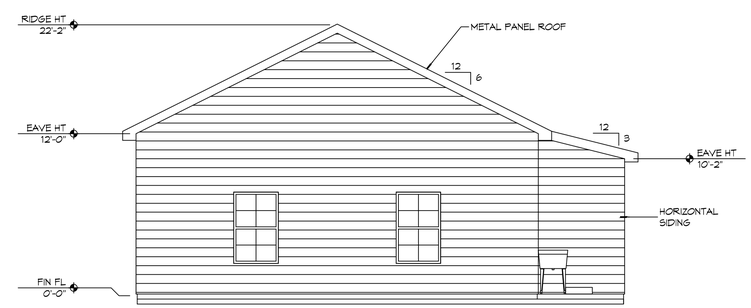SEAL:

MULTI PURPOSE BUILDING
OUR LADY OF FATIMA
66110 VORTISCH ROAD
LACOMBE, LOUISIANA 70445

JOB No: 2370 | DATE: 04-21-2020
DRAWN BY: RLD | CHECKED BY: CKD

The owner of these plans and specifications, design and all proprietary information shown on or in such, remains the property of Dammon Engineering, and no part, in whole or in part, shall be copied, duplicated or used in any form or manner without prior written permission of Dammon Engineering. Prior to the commencement of any work, the contractor shall verify all dimensions, conditions and specifications shown on the drawings. Report any discrepancies to Dammon Engineering. Failure to do so will be at the contractor's own risk and expense.

SHEET TITLE:
EXTERIOR ELEVATIONS

DRAWING NUMBER:
A103

SHEET No: 7 of 10