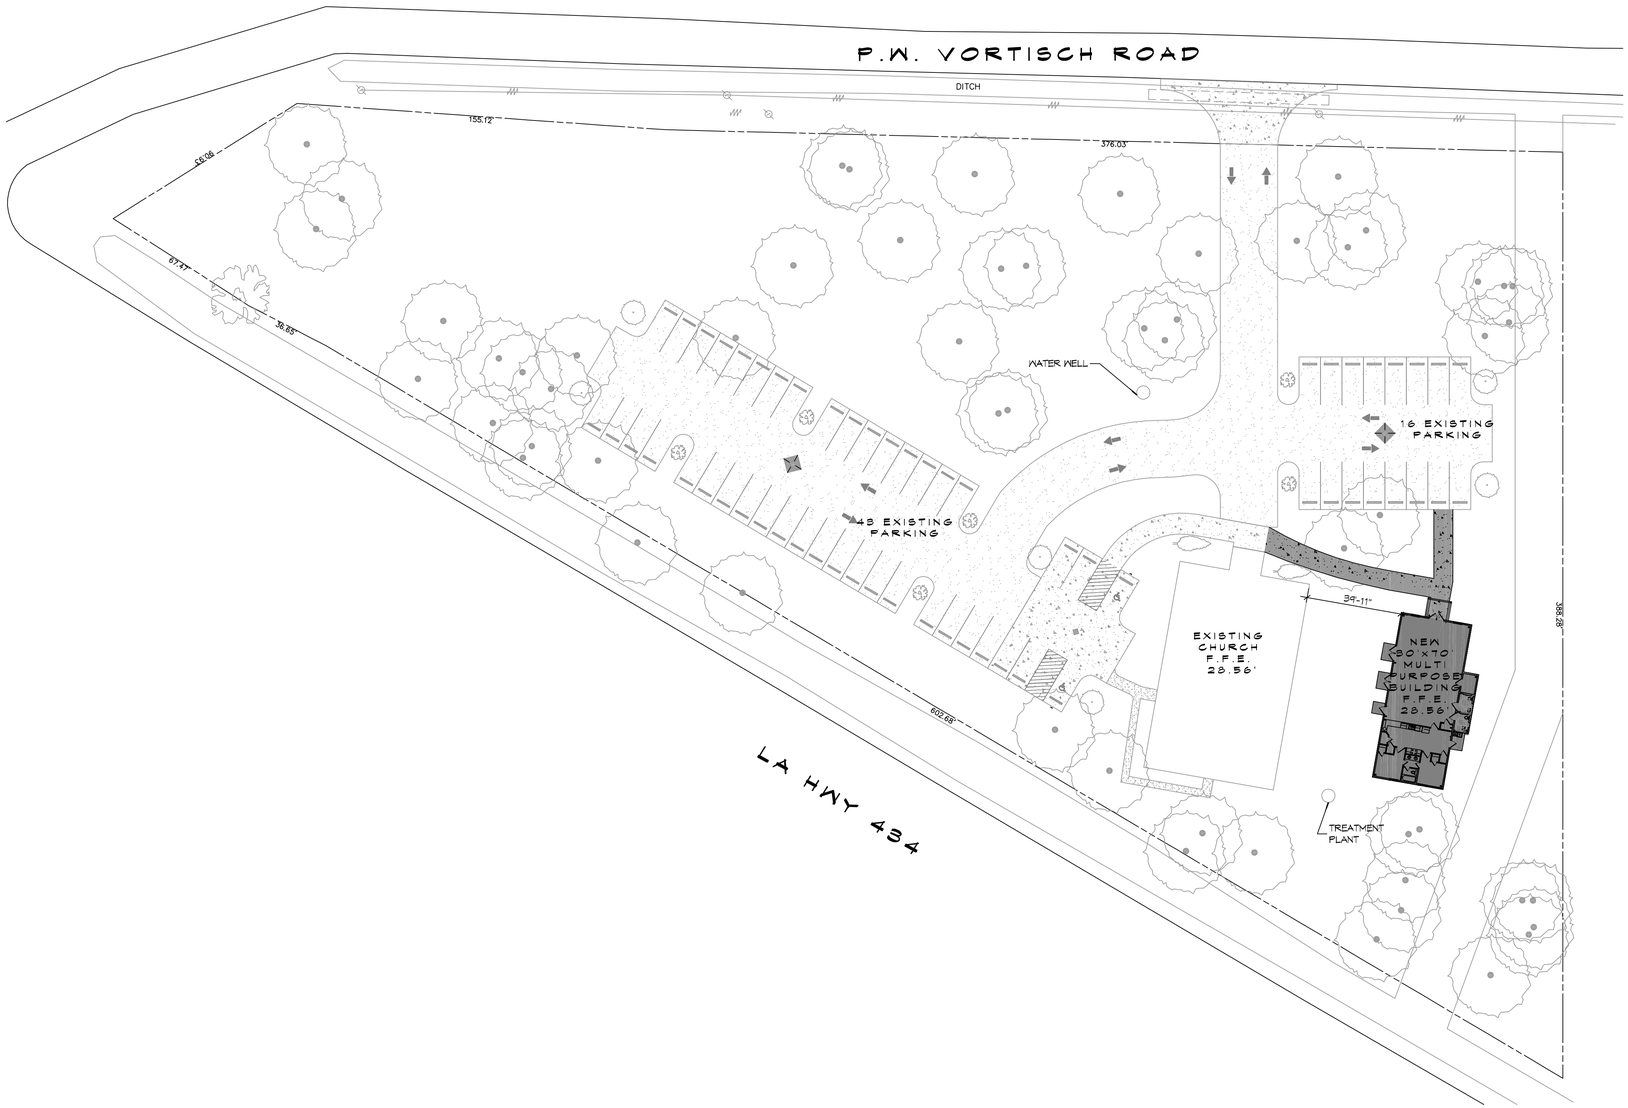

N

1 SITE PLAN
SCALE: 1" = 30'

DAMMON ENGINEERING, INC.
LOUISIANA & MISSISSIPPI

www.dammonengineering.com
info@dammonengineering.com
PH: 985.649.5832

Chief Engineer: Brian Mistich, PE
554 Old Spanish Trail
Slidell, LA 70458

REVISIONS

#	DESCRIPTION	DATE

SEAL:

MULTI PURPOSE BUILDING
OUR LADY OF FATIMA

66110 VORTISCH ROAD
LACOMBE, LOUISIANA 70445

JOB No:	2970	DATE:	08-11-2020
DRAWN BY:	CKD	CHECKED BY:	CKD

The above drawings and specifications, designs and arrangements represented, remain the property of Dammon Engineering, Inc. and shall not be used in any way, except upon payment of all fees due for services rendered, in whole or in part, or otherwise made, or any part of any project, plans, data or specifications prepared by or under the supervision of Dammon Engineering, Inc. shall be deemed to be the project for which they were prepared, and any use of such project, plans, data or specifications by any other person or entity, or on any other project, without the written consent of Dammon Engineering, Inc. shall be deemed to be a violation of the rights of Dammon Engineering, Inc. and shall be actionable as such.

SHEET TITLE:
SITE PLAN

DRAWING NUMBER:
C101

SHEET No: 3 of 10

FILE NAME: J:_CHURCHES\2970 - Our Lady Of Fatima Lacombe\Drawings\Current Drawings\C101 SITE PLAN.dwg PLOT DATE & TIME: Tuesday, June 30, 2020 9:46:07 AM