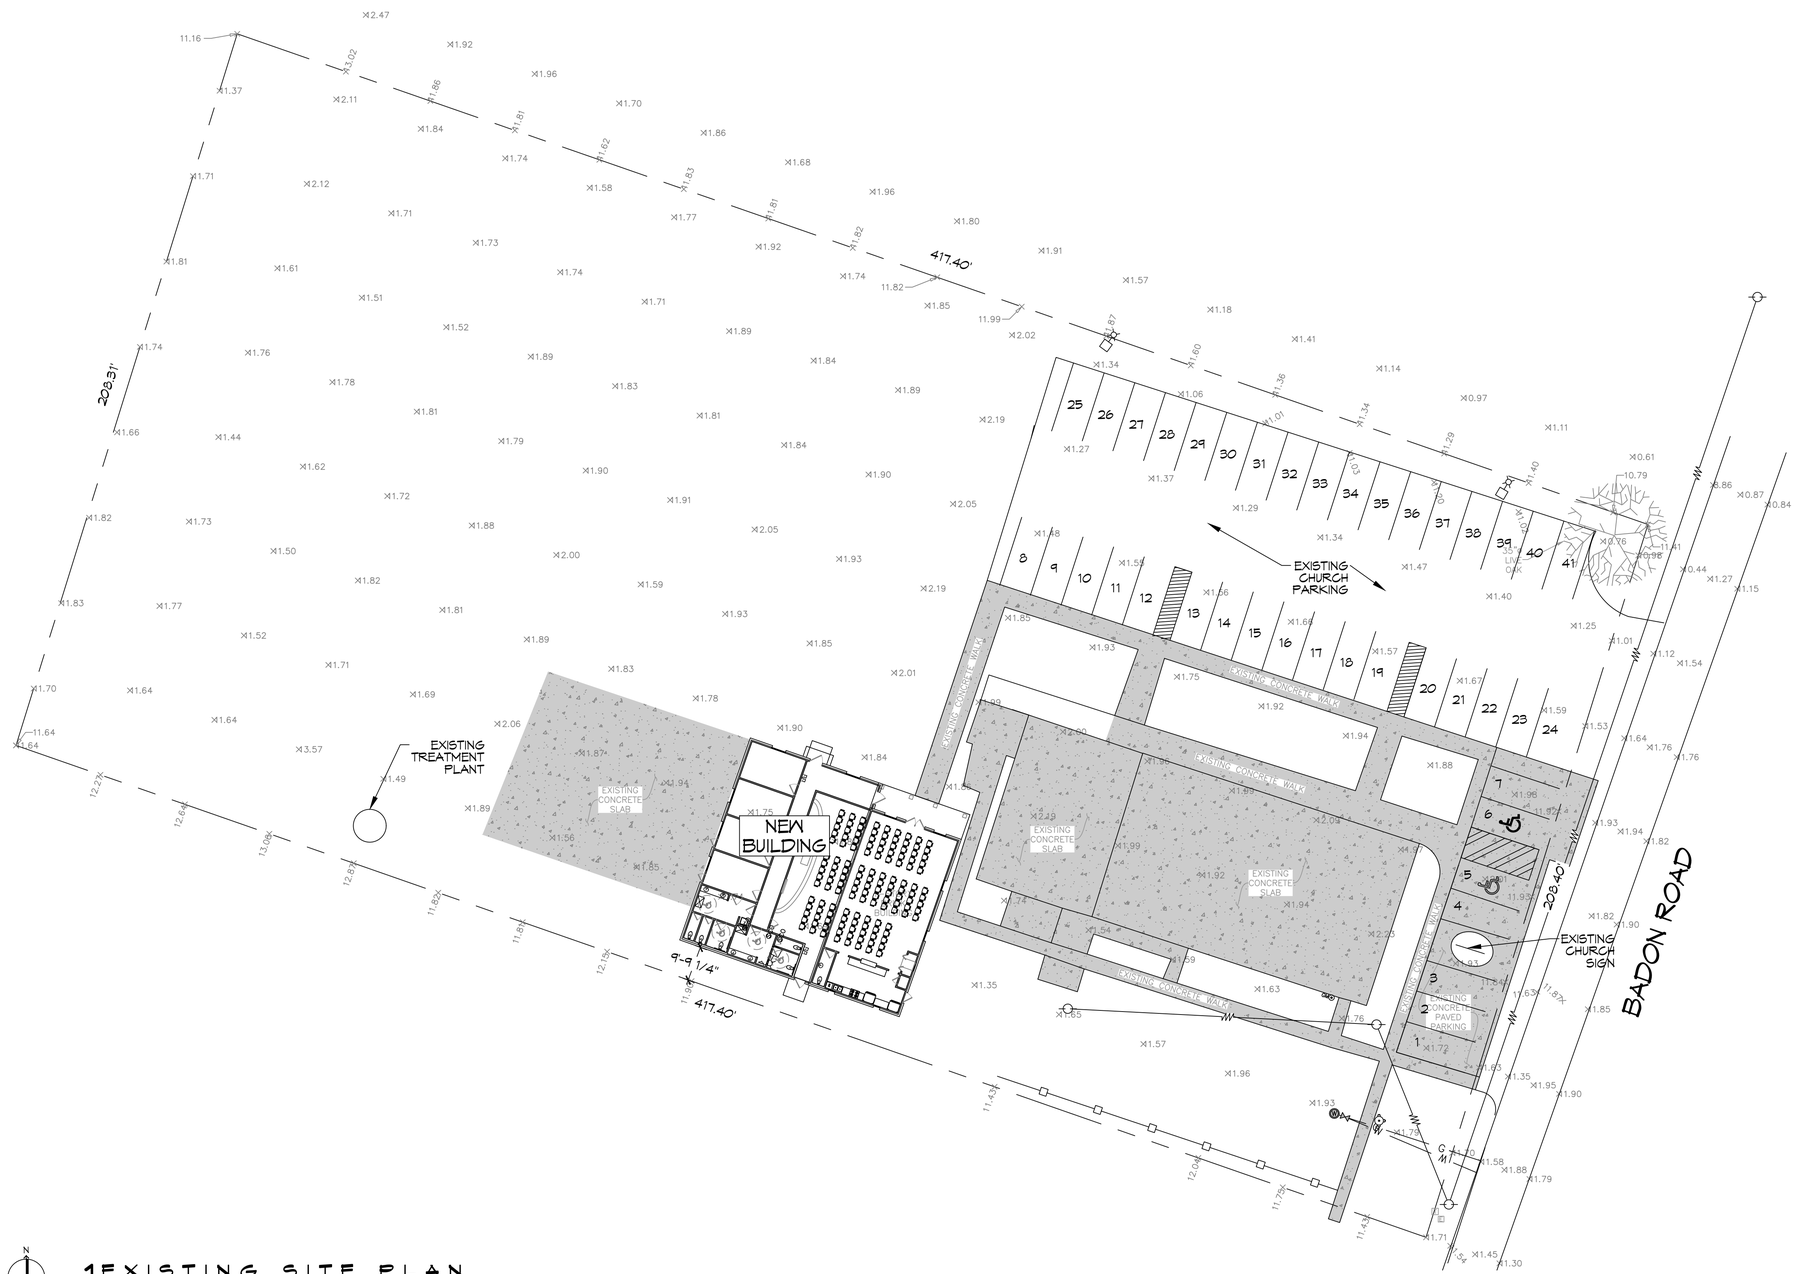

1 EXISTING SITE PLAN
SCALE: 1" = 20'-0"

PLANNING

LOT 4A
ZONED ????

FLOOD ZONE

ZONE "X"

BUILDING SQUARE FOOTAGE

EXISTING BUILDING 1564 SQ.FT.
NEW BUILDING 2,306 SQ. F.T

TOTAL BUILDING 3870 SQ. F.T

BUILDING ELEVATION

BASE FLOOD ELEVATION = N/A
NEW FINISHED FLOOR ELEVATION = MATCH EXISTING HEIGHT

PARKING REQUIREMENTS

CHURCH = 4,436 SQ. FT.

RELIGIOUS INSTITUTIONS, CHURCHES, TEMPLES, CHAPELS, ETC.
1 SPACE PER 4 OCCUPANTS @ MAX LOAD
135 SEATS / 4 = 34 PARKING SPACES REQUIRED

39 REGULAR PARKING SPACES PROVIDED
2 HANDICAP PARKING SPACES PROVIDED
TOTAL PARKING SPACES PROVIDED 41

DAMMON ENGINEERING, INC.
LOUISIANA & MISSISSIPPI
www.dammonengineering.com
info@dammonengineering.com
PH: 985.649.5832 F: 985.641.5950
Chief Engineer: Brian Wistich, PE
554 Old Spanish Trail
Slidell, LA 70458

REVISIONS

#	DESCRIPTION	DATE

COMMUNITY BAPTIST CHURCH

54419 BADON RD
SLIDELL, LA 70460

JOB No:	2483
DATE:	08/21/2023
DRAWN BY:	CKD
CHECKED BY:	BAM

THIS DRAWING AND SPECIFICATIONS, DESIGNS AND OTHER INFORMATION CONTAINED HEREIN ARE AND SHALL REMAIN THE PROPERTY OF DAMMON ENGINEERING, INC. AND MAY NOT BE USED WITHOUT THE EXPRESS WRITTEN CONSENT OF DAMMON ENGINEERING. ANY REPRODUCTION OR ALTERATION OF THIS DOCUMENT WITHOUT THE EXPRESS WRITTEN CONSENT OF DAMMON ENGINEERING IS PROHIBITED. ANY QUESTIONS OR CLARIFICATIONS SHOULD BE DIRECTED TO DAMMON ENGINEERING.

SHEET TITLE:
SITE PLAN

DRAWING NUMBER:
C101

SHEET No: 1 of 3