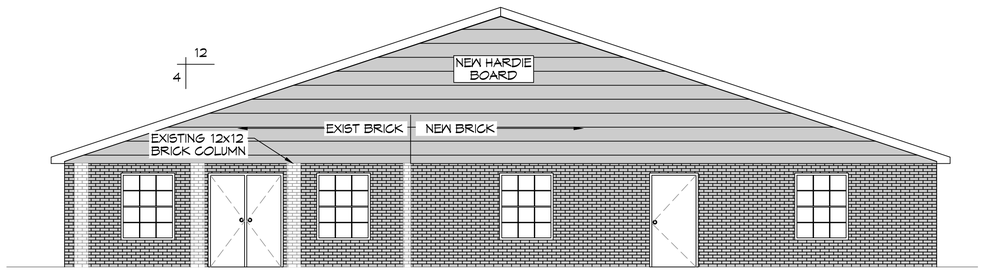

14 FRONT ELEVATION PLAN
SCALE: 3/16"=1'-0"

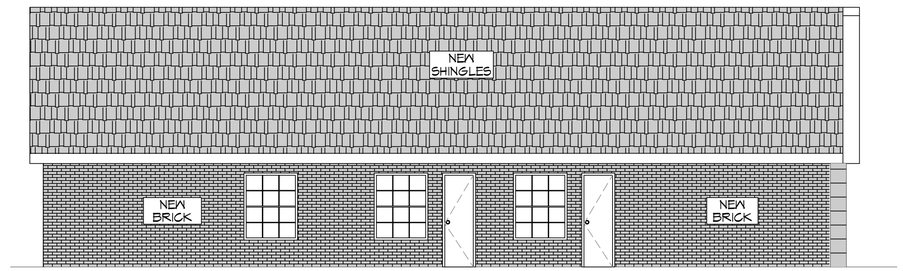

15 RIGHT ELEVATION PLAN
SCALE: 3/16"=1'-0"

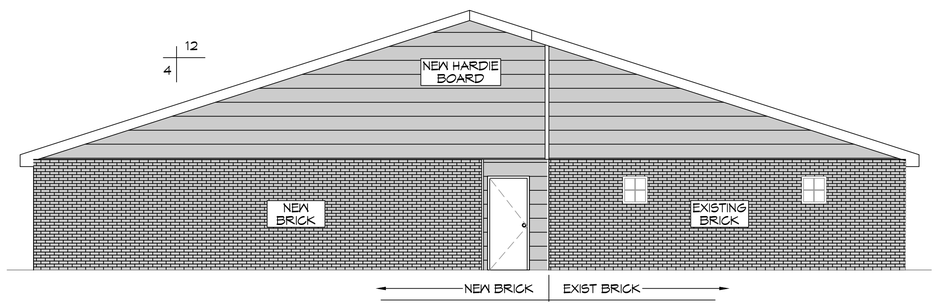

16 REAR ELEVATION PLAN
SCALE: 3/16"=1'-0"

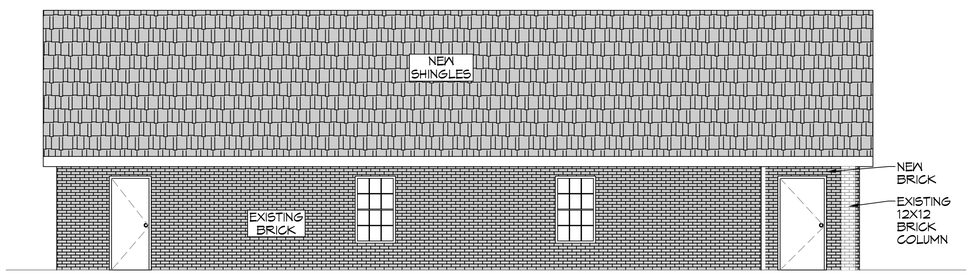

17 LEFT ELEVATION PLAN
SCALE: 3/16"=1'-0"

DAMMON ENGINEERING, INC.
LOUISIANA & MISSISSIPPI
www.dammonengineering.com
Website: www.dammonengineering.com
PH: 985.649.5832 F: 985.641.5950
Chief Engineer: Brian Mistich, PE
5540 Oakridge Trail
Slidell, LA 70458

REVISIONS

#	DESCRIPTION	DATE

COMMUNITY BAPTIST CHURCH
59413 BADON RD
SLIDELL, LA 70460

JOB No:	2483	DATE:	10/09/2023
DRAWN BY:	CKD	CHECKED BY:	JMS

THIS DRAWING IS AN INSTRUMENT OF SERVICE AND IS THE PROPERTY OF DAMMON ENGINEERING, INC. AND MUST REMAIN