PARKING

1 SPACE PER 8 SEATS
446 SEATS / 8 = 56 PARKING SPACES REQUIRED
4 HANDICAP PARKING SPACES PROVIDED
66 REGULAR PARKING SPACES PROVIDED
TOTAL PARKING SPACES PROVIDED 70

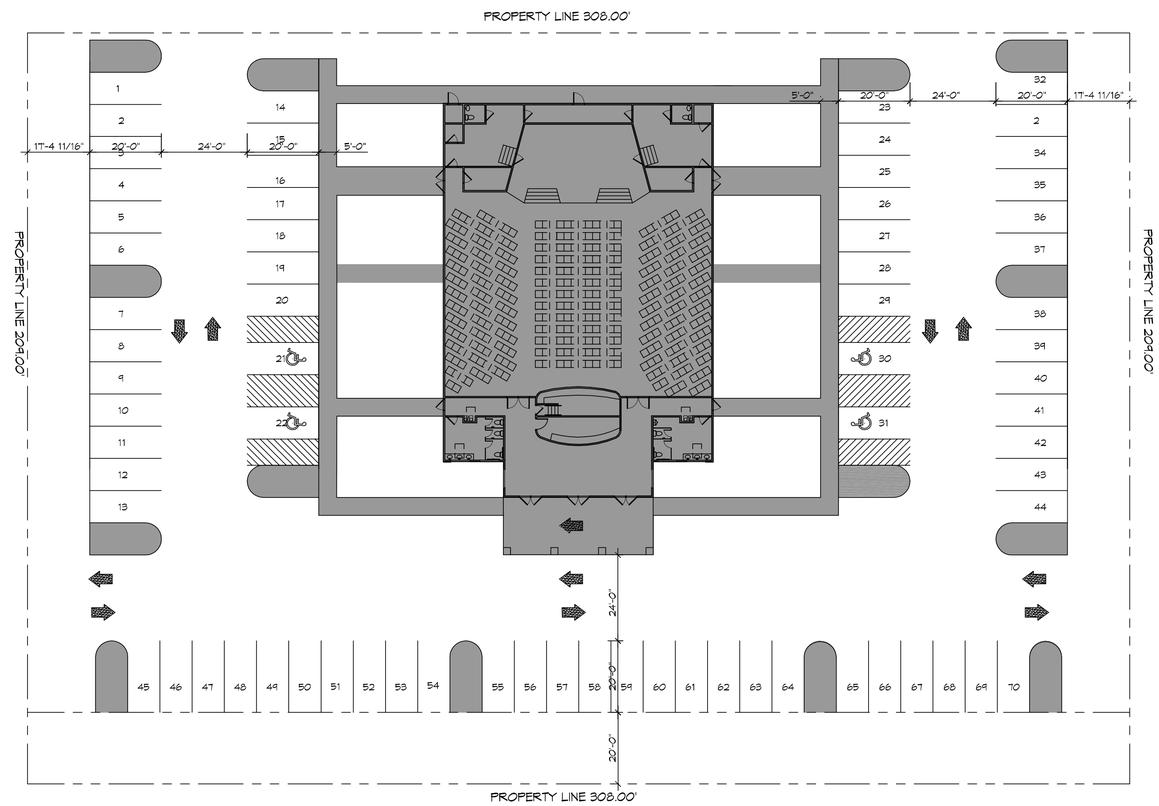

N

1 SITE PLAN

SCALE: 1" = 30'

NEW SITE

DAMMON ENGINEERING, INC.
LOUISIANA & MISSISSIPPI

www.dammonengineering.com
info@dammonengineering.com
PH: 985.649.5832 F: 985.641.5950

Chief Engineer: Brian Mistich, PE
554 Old Spanish Trail
Slidell, LA 70458

#	DESCRIPTION	DATE

REVISIONS

NEW HOPE COMMUNITY CHURCH

VETERANS BLVD
KEERNER, LA

JOB No:	2020	DATE:	01/17/2020
DRAWN BY:	CRD	CHECKED BY:	JAB

THIS DRAWING AND ANY PART THEREOF, PRODUCED BY DAMMON ENGINEERING CONSTRUCTION DOCUMENTS, IS INTENDED SOLELY FOR USE ON THE PROJECT FOR WHICH IT WAS PREPARED AND IS PROPERTY OF DAMMON ENGINEERING. ANY REPRODUCTION, IN WHOLE OR IN PART, OR ANY USE OF THE DESIGNS AND IDEAS CONTAINED HEREIN ON ANY OTHER PROJECT IS PROHIBITED WITHOUT THE WRITTEN PERMISSION OF DAMMON ENGINEERING.

SHEET TITLE:
SITE PLAN

DRAWING NUMBER:
C101

SHEET No: 1 of 4