SITE LIGHTING

EXTERIOR LIGHTING SHALL BE SHADED OR INWARDLY DIRECTED IN SUCH A MANNER SO THAT NO DIRECT LIGHTING OR GLARE BE CAST BEYOND THE PROPERTY LINE. THE INTENSITY OF SUCH LIGHTING SHALL NOT EXCEED ONE FOOT CANDLE AS MEASURED AT THE ABUTTING PROPERTY LINE. (N/A)

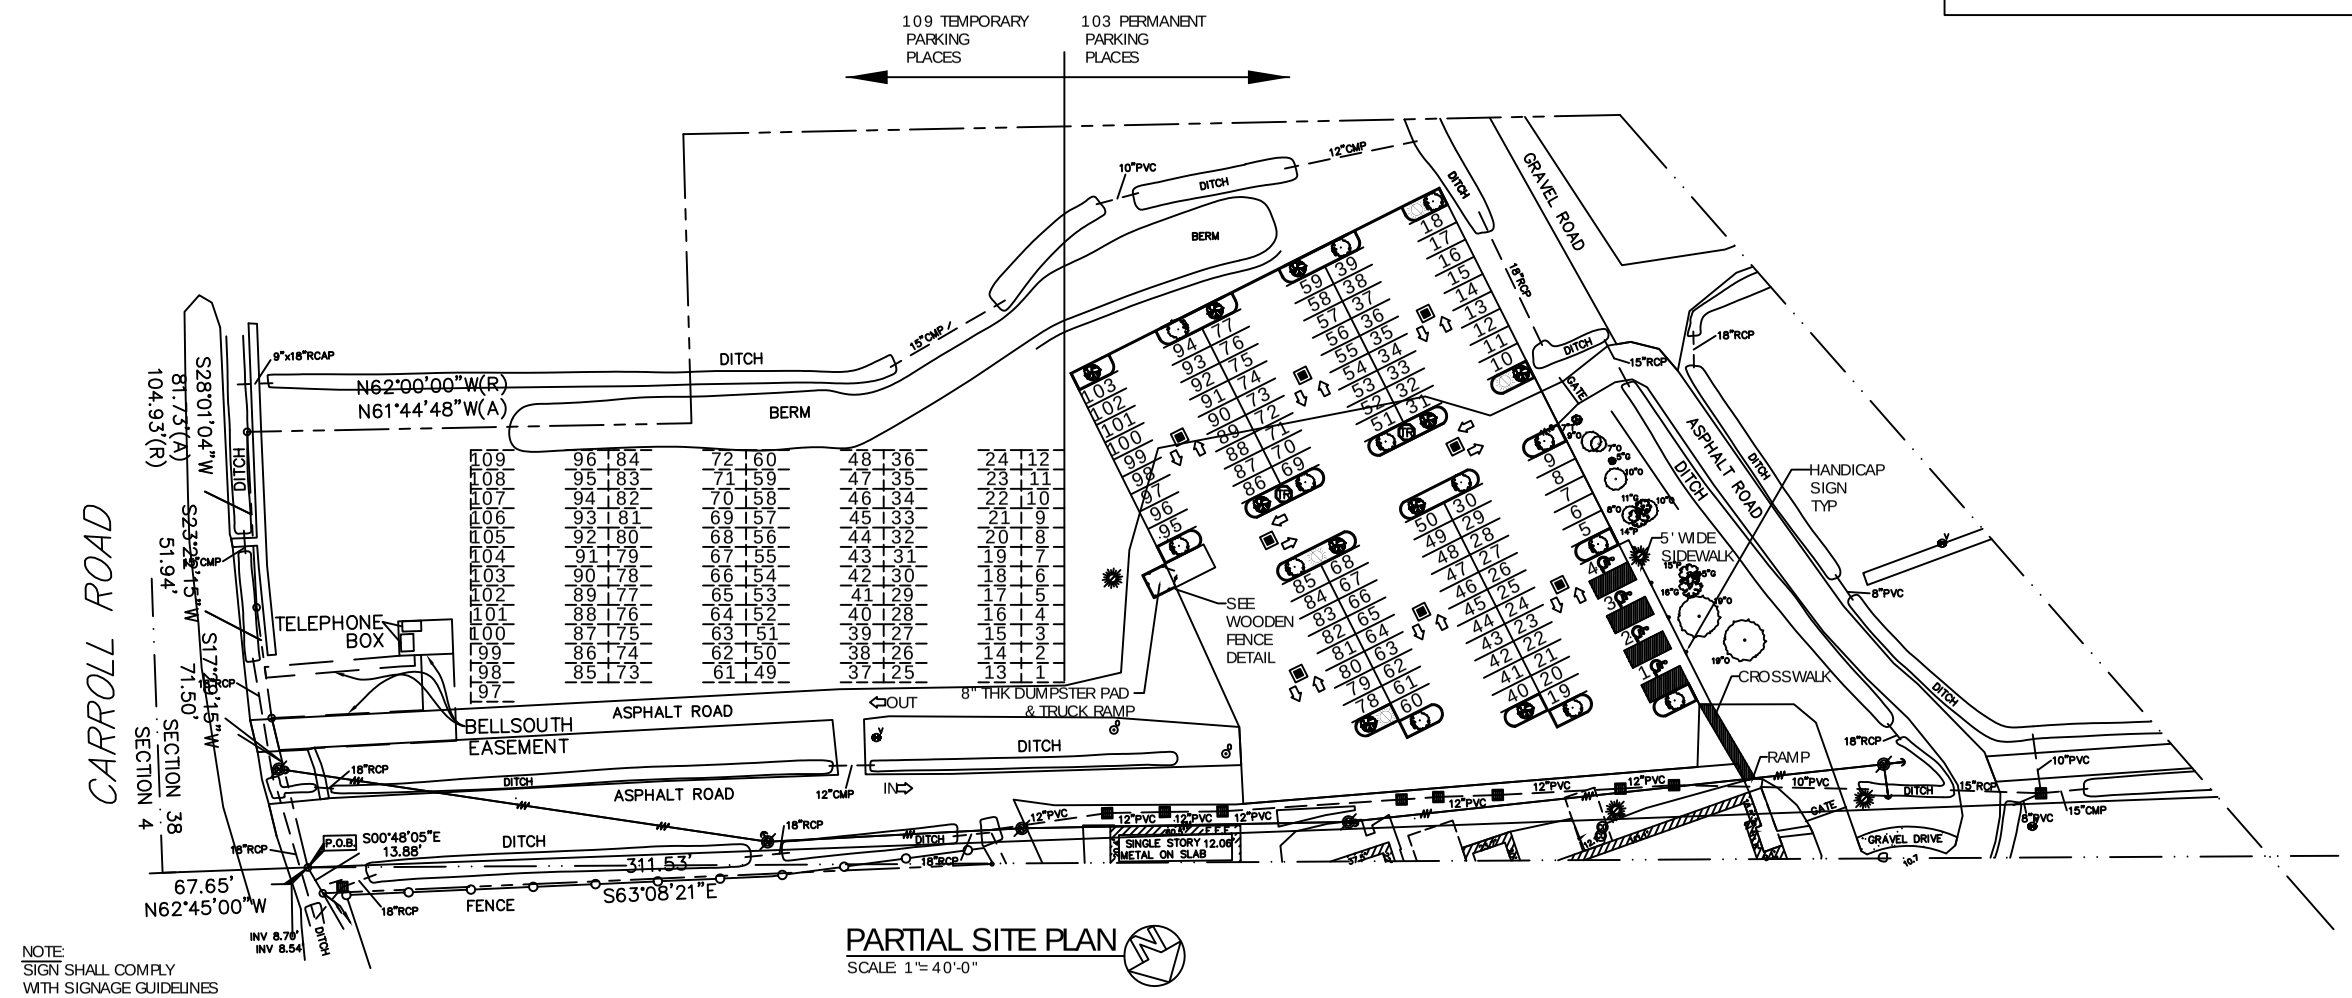

PARTIAL SITE PLAN

SCALE: 1"= 40'-0"

NOTE:
SIGN SHALL COMPLY WITH SIGNAGE GUIDELINES

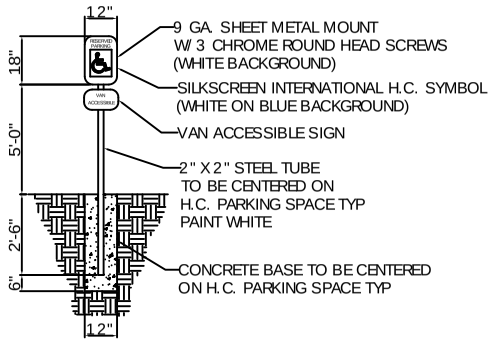

HANDICAP PARKING SIGN

SCALE: N.T.S.

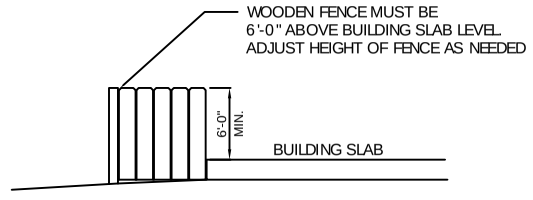

WOODEN FENCE DETAIL

N. T. S.

LEGEND

- EXISTING TREES TO REMAIN
- EXISTING PARKING LOT LIGHT TO REMAIN
- EXISTING ROADS TO REMAIN
- EXISTING BUILDING
- EXISTING CATCH BASIN
- CLASS A 4" CALIPER, MINIMUM HIEGHT OF 12' AND 5 FOOT SPAN, PLANTED ONE EVERY 30' O.C.
- CLASS B TREE- MINIMUM OF 12' HIGH, CALIPER OF 2 1/2" ONE PER 30' O.C.
- CATCH BASIN W/ TEMP. INLET PROTECTION
- TRASH RECEPTACLE
- PARKING LOT LIGHT
- CENTERLINE OF ROAD
- PROPERTY LINE
- EXISTING FENCE LINE
- EDGE OF CONCRETE
- CURB

DAMMON
ENGINEERING, INC.

CHIEF ENGINEER
EMMETT
DAMMON, P.E.

CHIEF ARCHITECT
ROBERT
WILTSE

1095 FLORIDA AVENUE
SLIDELL, LA. 70458
OFFICE: 985-649-5832
FAX: 985-641-5950

WEBSITE:
WWW.DAMMONENGINEERING.COM

EMAIL:
DAMMONENG@BELLSOUTH.NET

ARCHITECTURE

ENGINEERING

STUDIES

PLANNING

INVESTIGATION

EXPERT WITNESS

NEW PARKING LOT

HONAKER FUNERAL HOME
1751 GAUSE BLVD W.
SLIDELL, LA

PARTIAL SITE PLAN

REV:

SCALE: AS NOTED

JOB#: 1999

DATE: 10-24-08

SHEET

C-2

OF