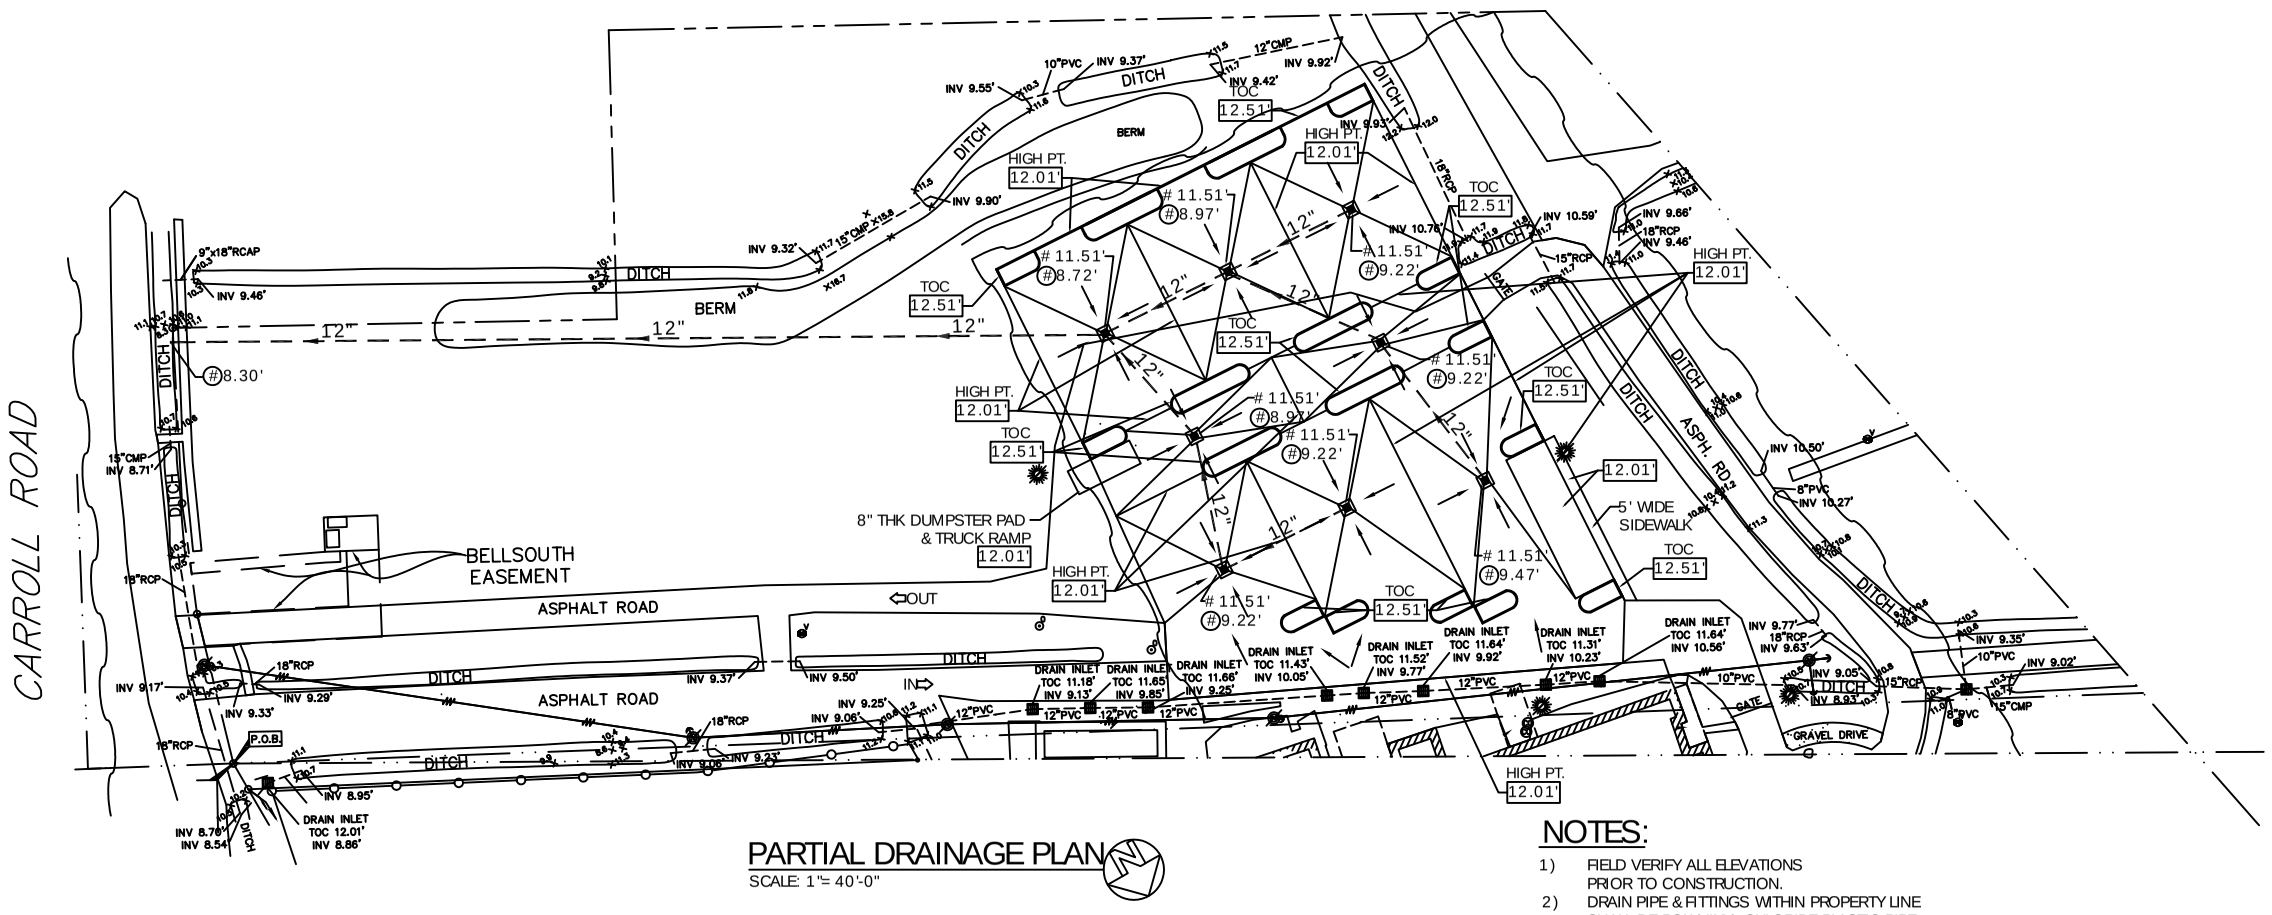

PARTIAL DRAINAGE PLAN

SCALE: 1"= 40'-0"

NOTES:

1) FIELD VERIFY ALL ELEVATIONS PRIOR TO CONSTRUCTION.
2) DRAIN PIPE & FITTINGS WITHIN PROPERTY LINE SHALL BE POLYVINYL CHLORIDE PLASTIC PIPE MEETING CLASS 100-C-900 PVC PVC.
3) ELEVATIONS SHOWN ARE M.S.L.
4) MUCK OUT 12" DEEP OR TO UNDISTURBED SOIL CAPABLE OF 1500 PSF BEARING.

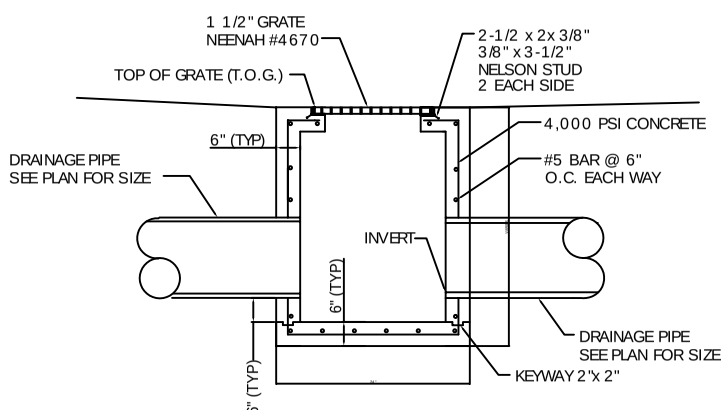

TYPICAL DROP INLET

N.T.S.

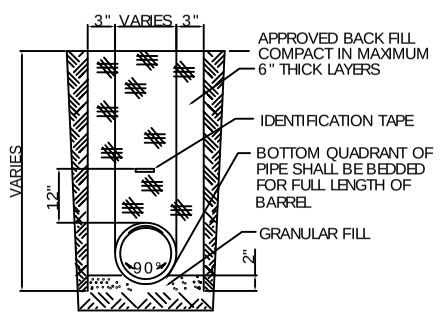

DRAIN PIPE BEDDING

N.T.S.

LEGEND

- PROPERTY LINE
- SETBACK LINE
- EXISTING BUILDING
- NEW CURB
- CONTROL JOINT
- SLOPE LINE
- 12" OR 15" DRAIN LINE
- EXISTING DRAIN LINE
- EDGE OF NEW CONCRETE
- HANDICAPPED PARKING
- EXISTING CATCH BASIN
- CATCH BASIN W/ TEMP. INLET PROTECTION
- EXISTING ELEVATIONS
- # XXX' TOP OF GRATE
- (#)XXX' INVERT ELEVATION
- XXX' NEW ELEVATION
- DIRECTIONAL FLOW
- TEMPORARY SILT FENCING

DAMMON
ENGINEERING, INC.

CHIEF ENGINEER
EMMETT
DAMMON, P.E.

CHIEF ARCHITECT
ROBERT
WILTSE

1095 FLORIDA AVENUE
SLIDELL, LA. 70458
OFFICE: 985-649-5832
FAX: 985-641-5950

WEBSITE:
WWW.DAMMONENGINEERING.COM

EMAIL:
DAMMONENG@BELLSOUTH.NET

ARCHITECTURE

ENGINEERING

STUDIES

PLANNING

INVESTIGATION

EXPERT WITNESS

NEW PARKING LOT

HOWARD

FUNERAL HOME
1751 GAUSE BLVD W.
SLIDELL, LA

PARTIAL DRAINAGE PLAN

REV:

SCALE: AS NOTED

JOB#: 1999

DATE: 10-24-08

SHEET

C-6

OF