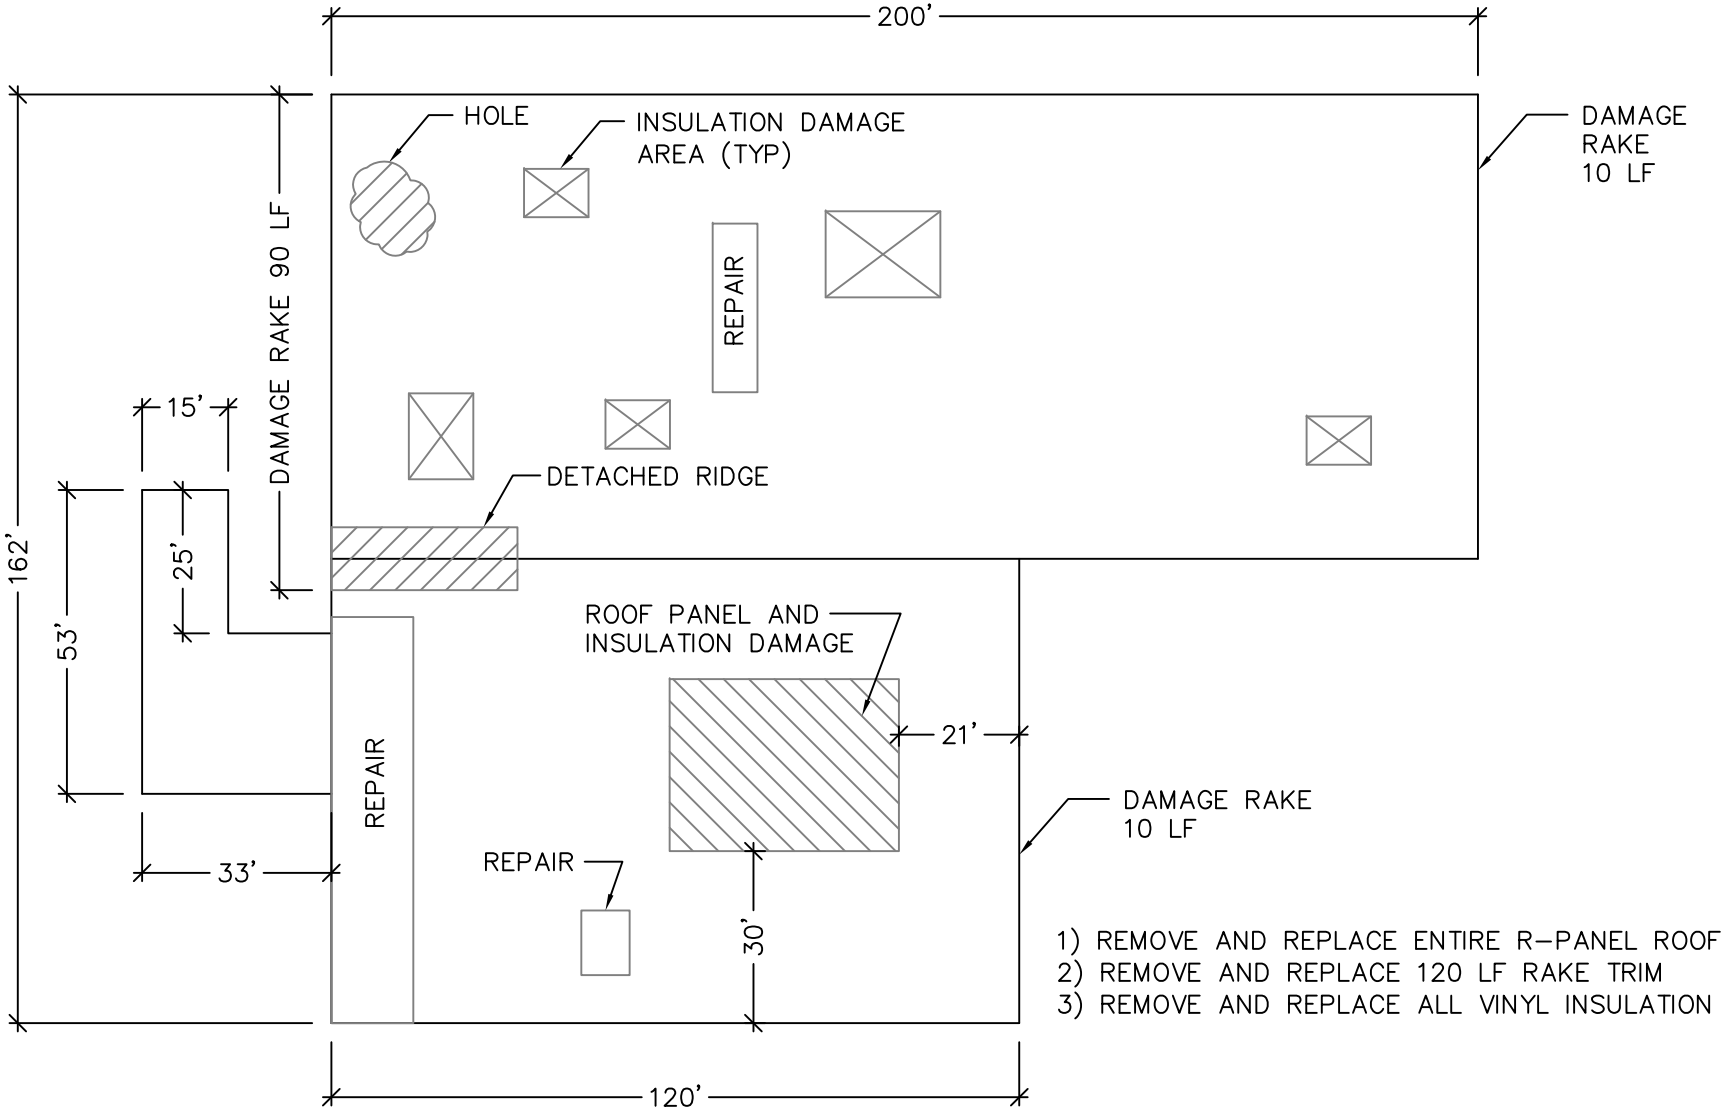

1) REMOVE AND REPLACE ENTIRE R-PANEL ROOF
2) REMOVE AND REPLACE 120 LF RAKE TRIM
3) REMOVE AND REPLACE ALL VINYL INSULATION

ITEM # MECO BUILDING 4 ROOF PLAN

SCALE: N.T.S.

NORTH

AI

AADJUSTER'S INTERNATIONAL
17130 N. DALLAS PKWY
SUITE 210
DALLAS, TEXAS 75248
www.ai-texas.com

PROJECT NAME

ITEM # MECO BUILDING 4
ROOF PLAN
NEW ORLEANS, LOUISIANA

REVISIONS

NOTICE

DRAWN BY D.W.

CHECKED BY L.S.

DATE 02 MARCH 2008

PROJECT NUMBER ITEM #

SHEET NAME

A1.01