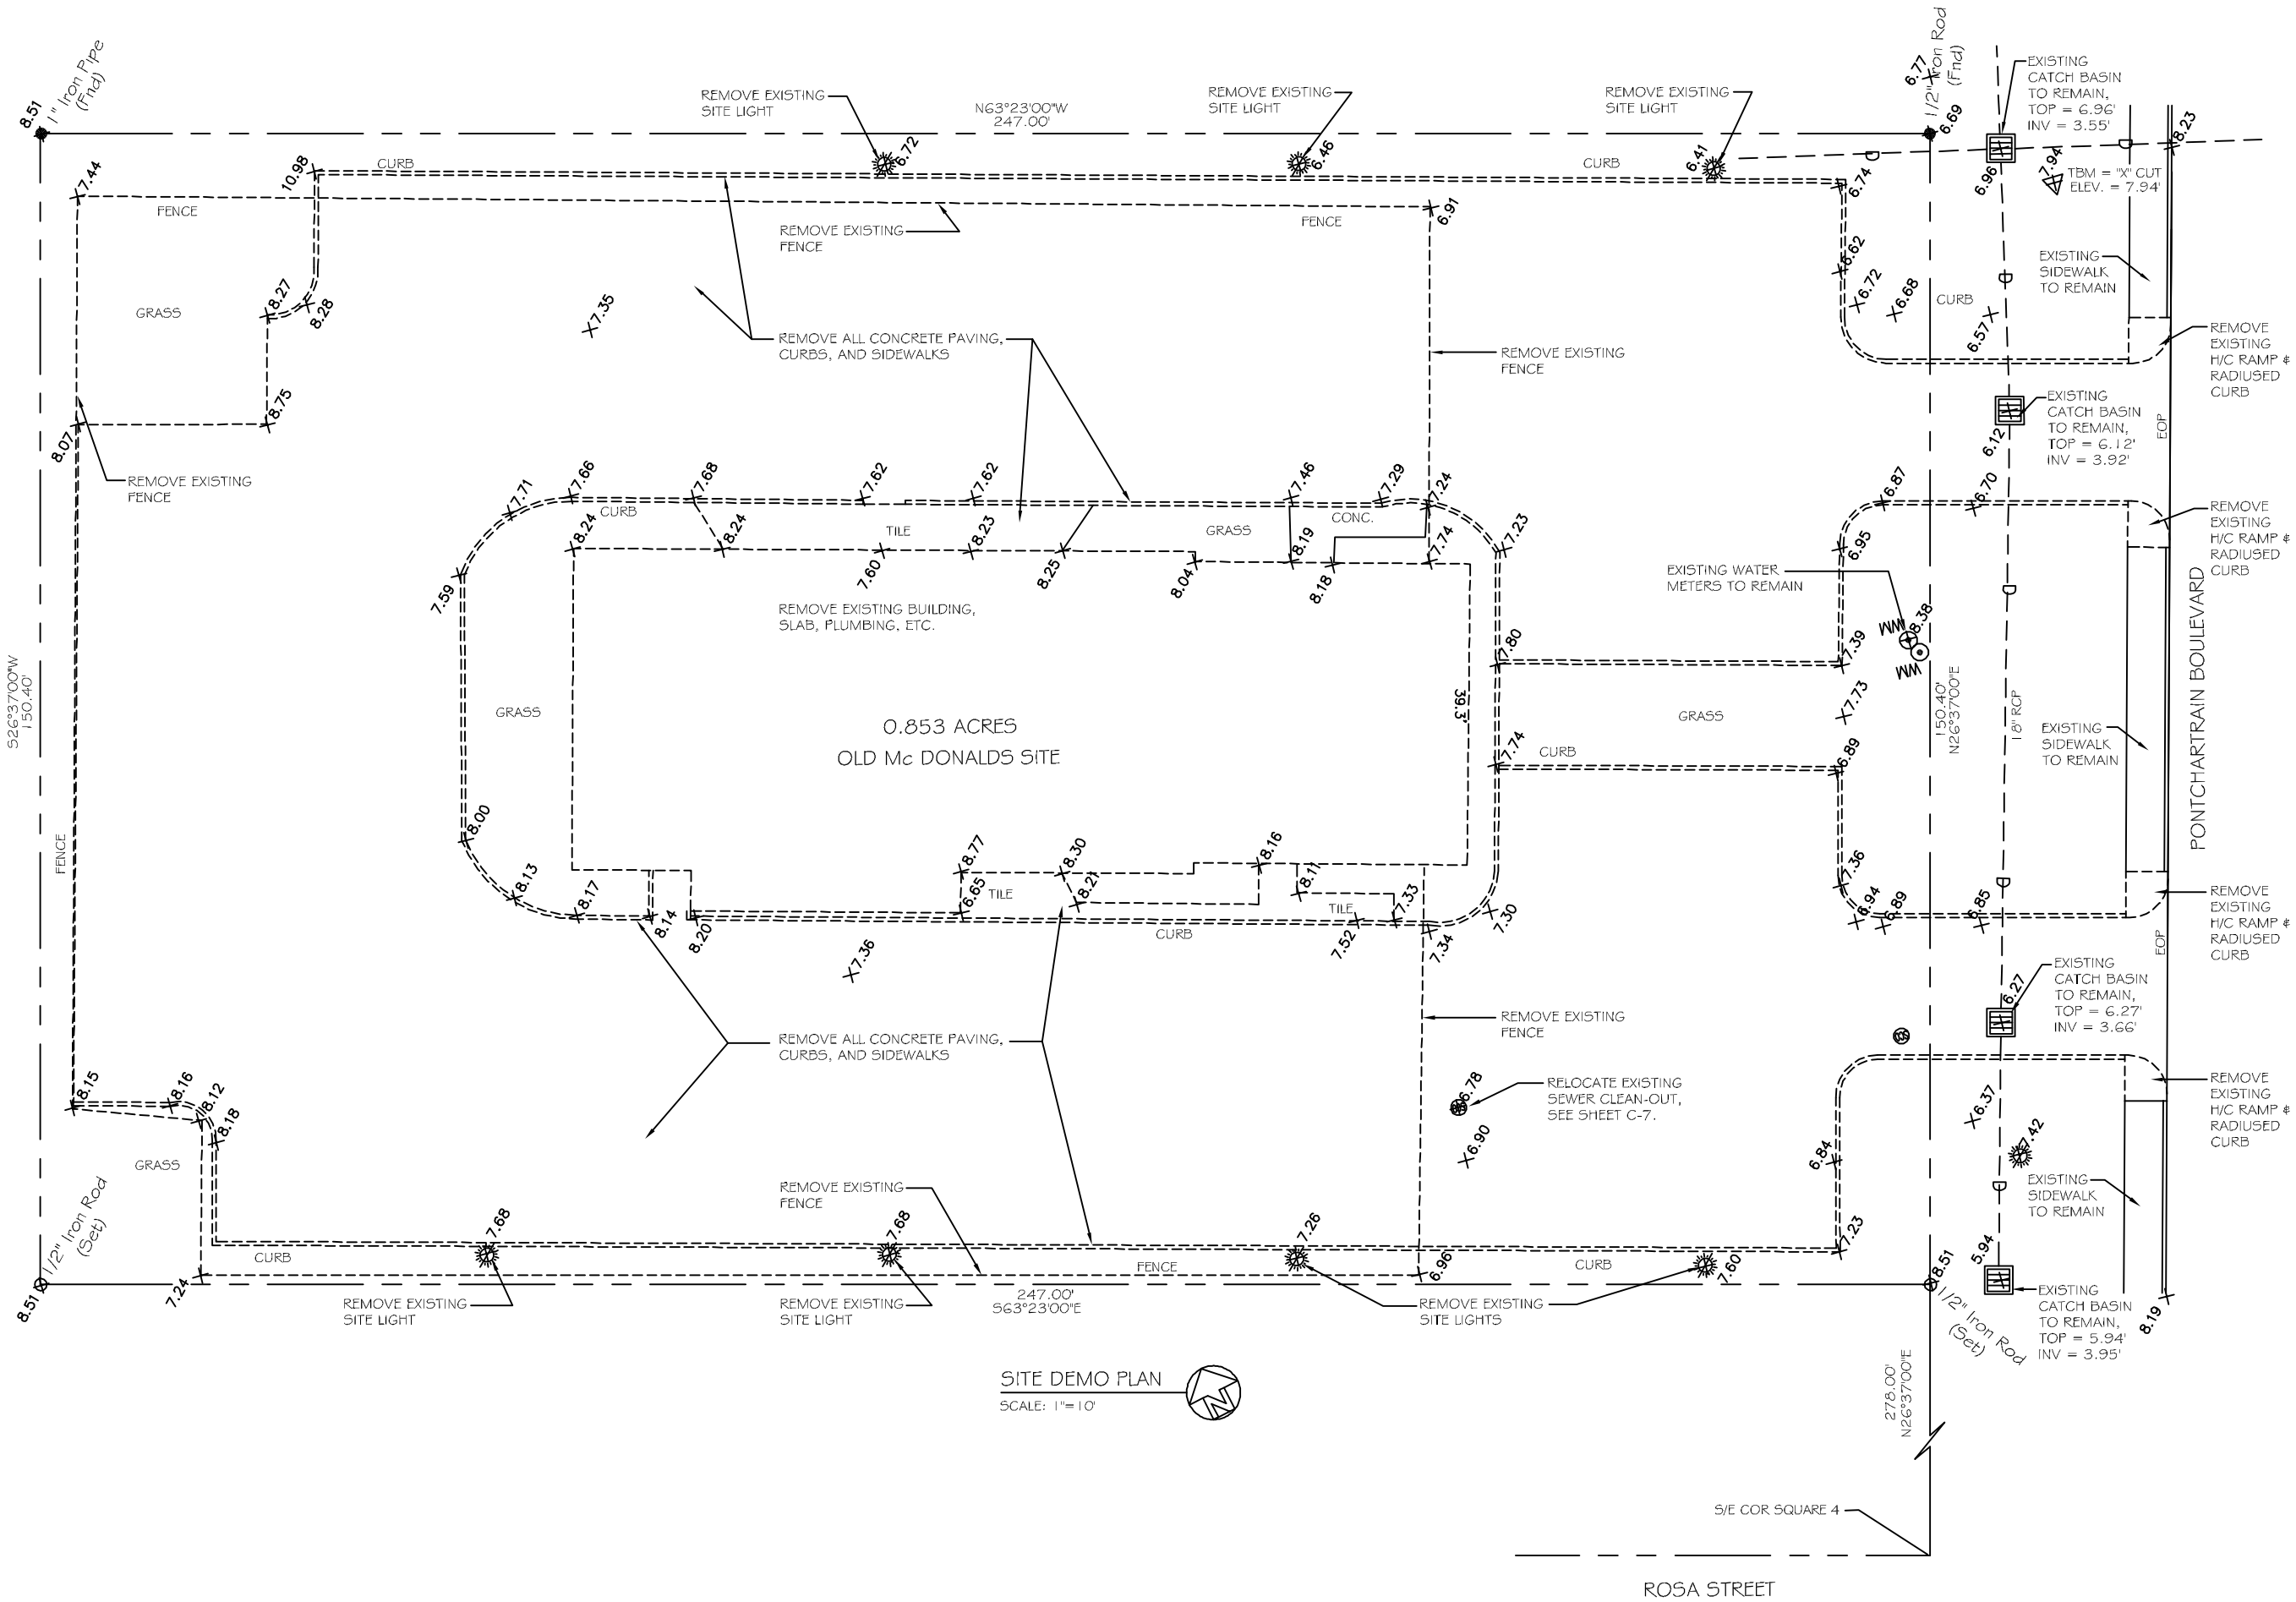

SITE DEMO PLAN

SCALE: 1"=10'

DAMMON ENGINEERING, INC.

CHIEF ENGINEER
EMMETT
DAMMON, P.E.

CHIEF ARCHITECT
ROBERT
WILTSE

554 OLD SPANISH TRAIL
SLIDELL, LA. 70458
OFFICE: 985-649-5832
FAX: 985-641-5950

WEBSITE:
WWW.DAMMONENGINEERING.COM

EMAIL:
DAMMONENG@BELLSOUTH.NET

ARCHITECTURE

ENGINEERING

STUDIES

PLANNING

INVESTIGATION

EXPERT WITNESS

RAIN FOREST CARWASH

3017 PONTCHARTRAIN DRIVE
SLIDELL, LA
70458

SITE DEMO PLAN

REV:

SCALE: AS NOTED

JOB#: 2085

DATE: 03-23-11

SHEET 2

C-1

OF 25