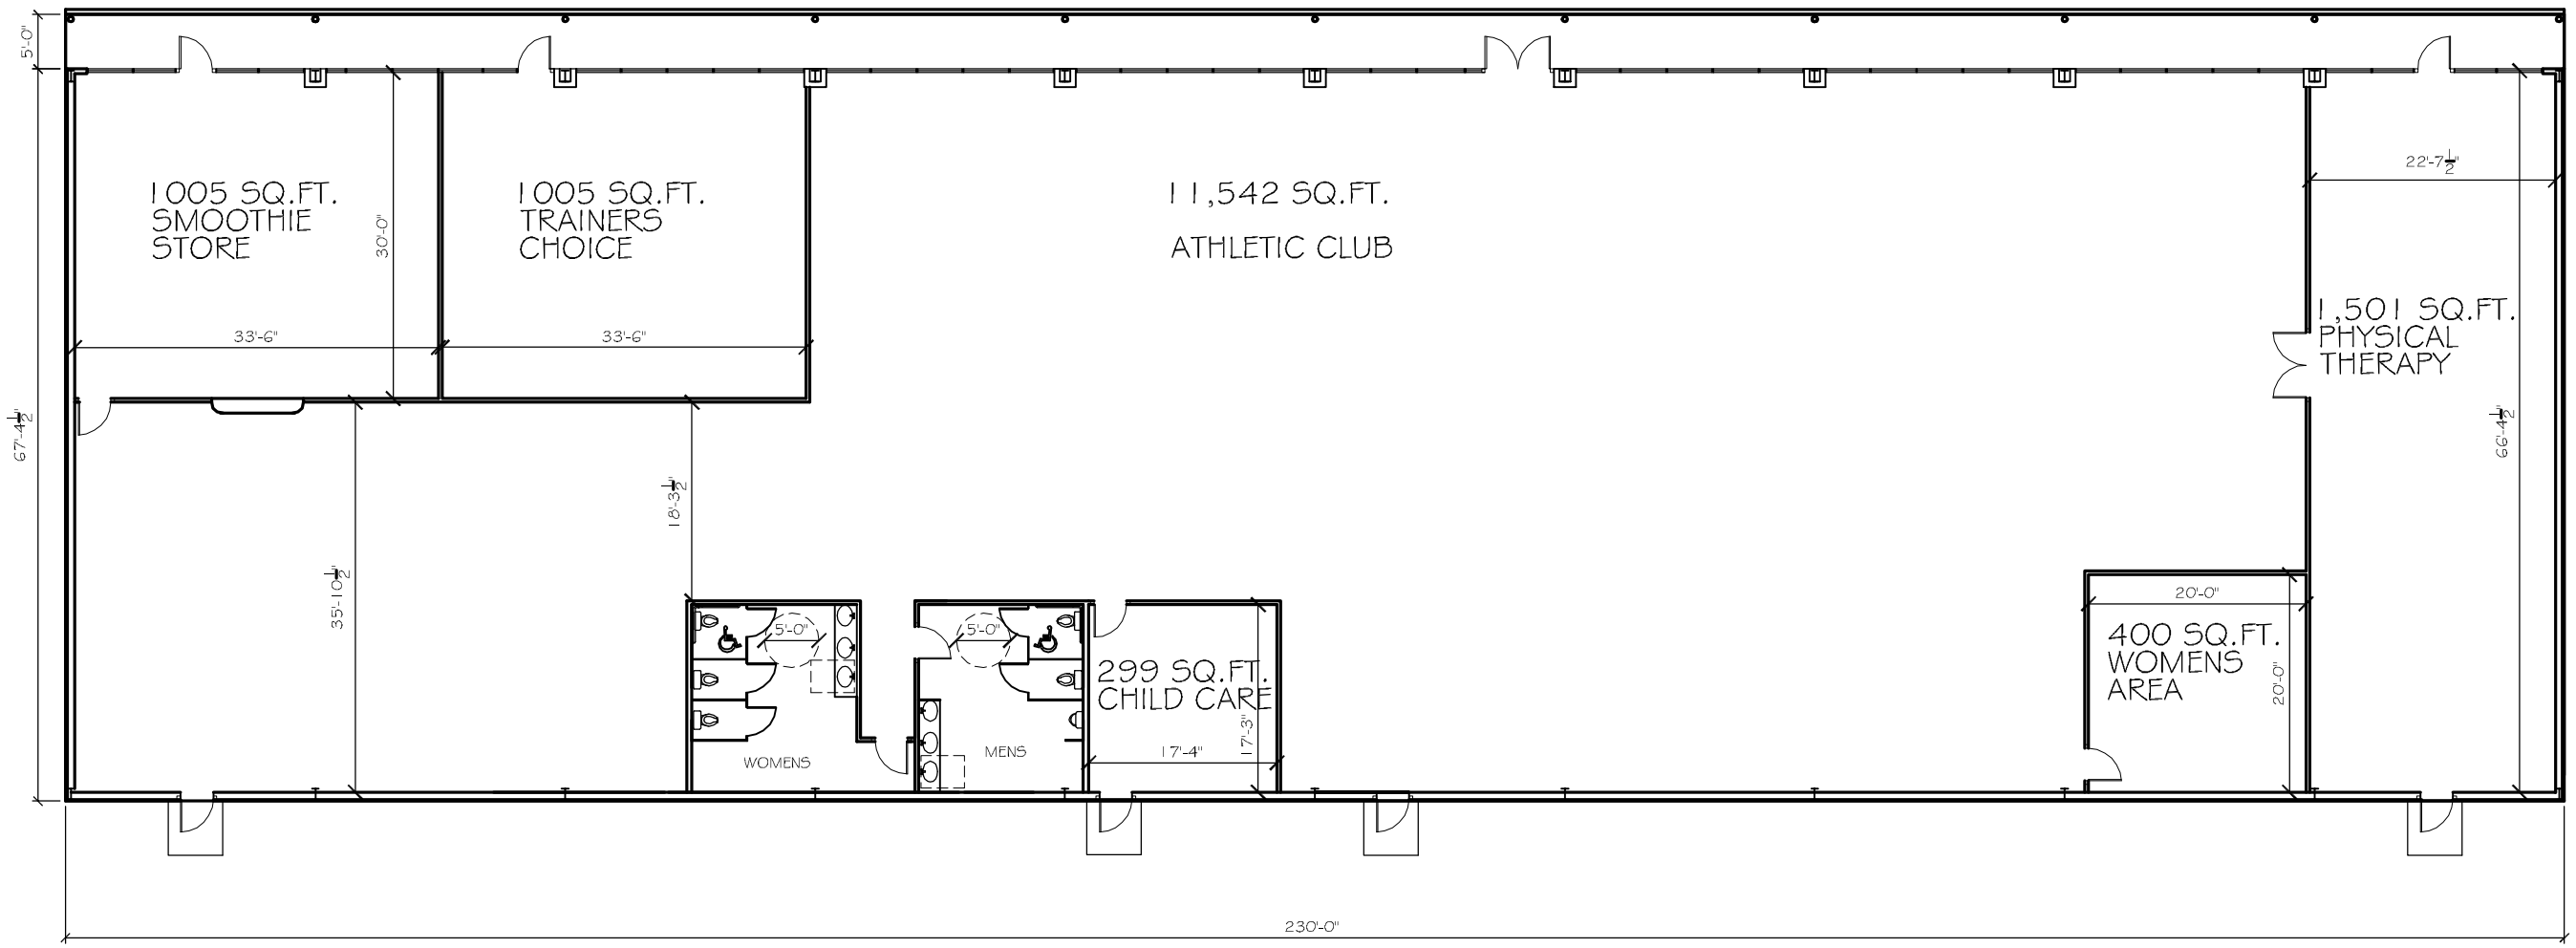

FLOOR PLAN

SCALE: 1/8"= 1'

15,497 SQ.FT.

ATHLETIC CLUB

DAMMON
ENGINEERING, INC.

CHIEF ENGINEER
EMMETT
DAMMON, P.E.

CHIEF ARCHITECT
ROBERT
WILTSE

554 OLD SPANISH TRAIL
SLIDELL, LA. 70458
OFFICE: 985-649-5832
FAX: 985-641-5950

WEBSITE:
WWW.DAMMONENGINEERING.COM

EMAIL:
DAMMONENG@BELLSOUTH.NET

ARCHITECTURE

ENGINEERING

STUDIES

PLANNING

INVESTIGATION

EXPERT WITNESS

SLIDELL
ATHLETIC
CLUB

FLOOR PLAN

REV:

SCALE: AS NOTED

JOB#:

DATE: 05-25-11

SHEET 1

A-1

OF 1