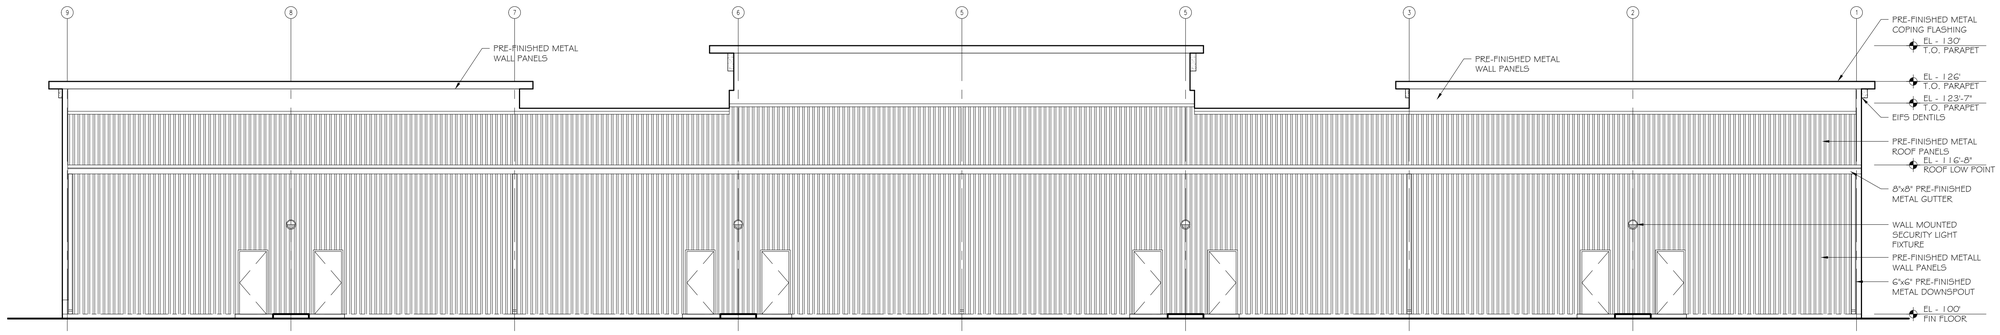

3 EXTERIOR ELEVATION - NORTH
SCALE: 1/4" = 1'-0"

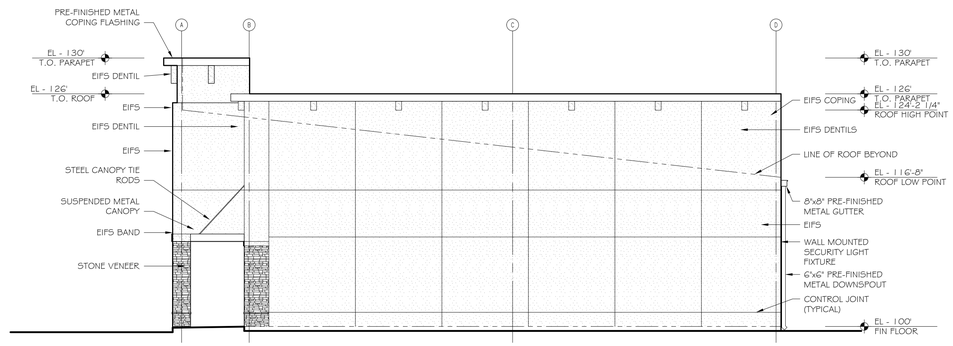

2 EXTERIOR ELEVATION - EAST
SCALE: 1/4" = 1'-0"

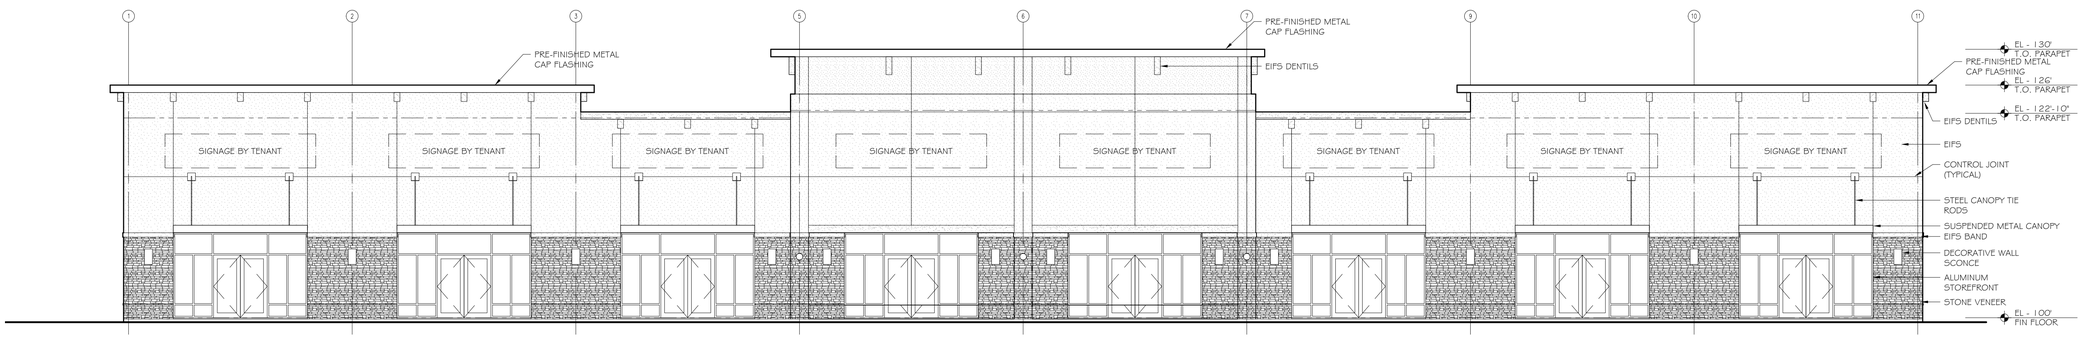

1 EXTERIOR ELEVATION - SOUTH
SCALE: 1/4" = 1'-0"

DAMMON ENGINEERING, INC.
Architects & Engineers
dammoneng@bellsouth.net
PHONE: 985-649-5832
FAX: 985-641-5950

CHIEF ENGINEER: EMMETT DAMMON, P.E.
CHIEF ARCHITECT: KEVIN KINCHEN, NCARB
5914 ALONG STRAIGHT TRAIL
SLIDELL, LA 70458

The above drawings and specifications, designs and arrangements contained herein, are and shall remain the property of Dammon Engineering, and are not to be reproduced or used, in whole or in part, for any purpose other than those for which they are prepared and delivered, without written consent of Dammon Engineering. Visual contact with these drawings or specifications shall constitute conclusive evidence of acceptance of these restrictions.

EUGENE HOTARD
LUCILLE ST.

SLIDELL, LA 70458

JOB No: 2179

DATE: 7-22-2013

DRAWN BY: BSN

CHECKED BY: BSN

#	DESCRIPTION	DATE

REVISIONS

EXTERIOR ELEVATIONS

SHEET No: 00 of XX

A2