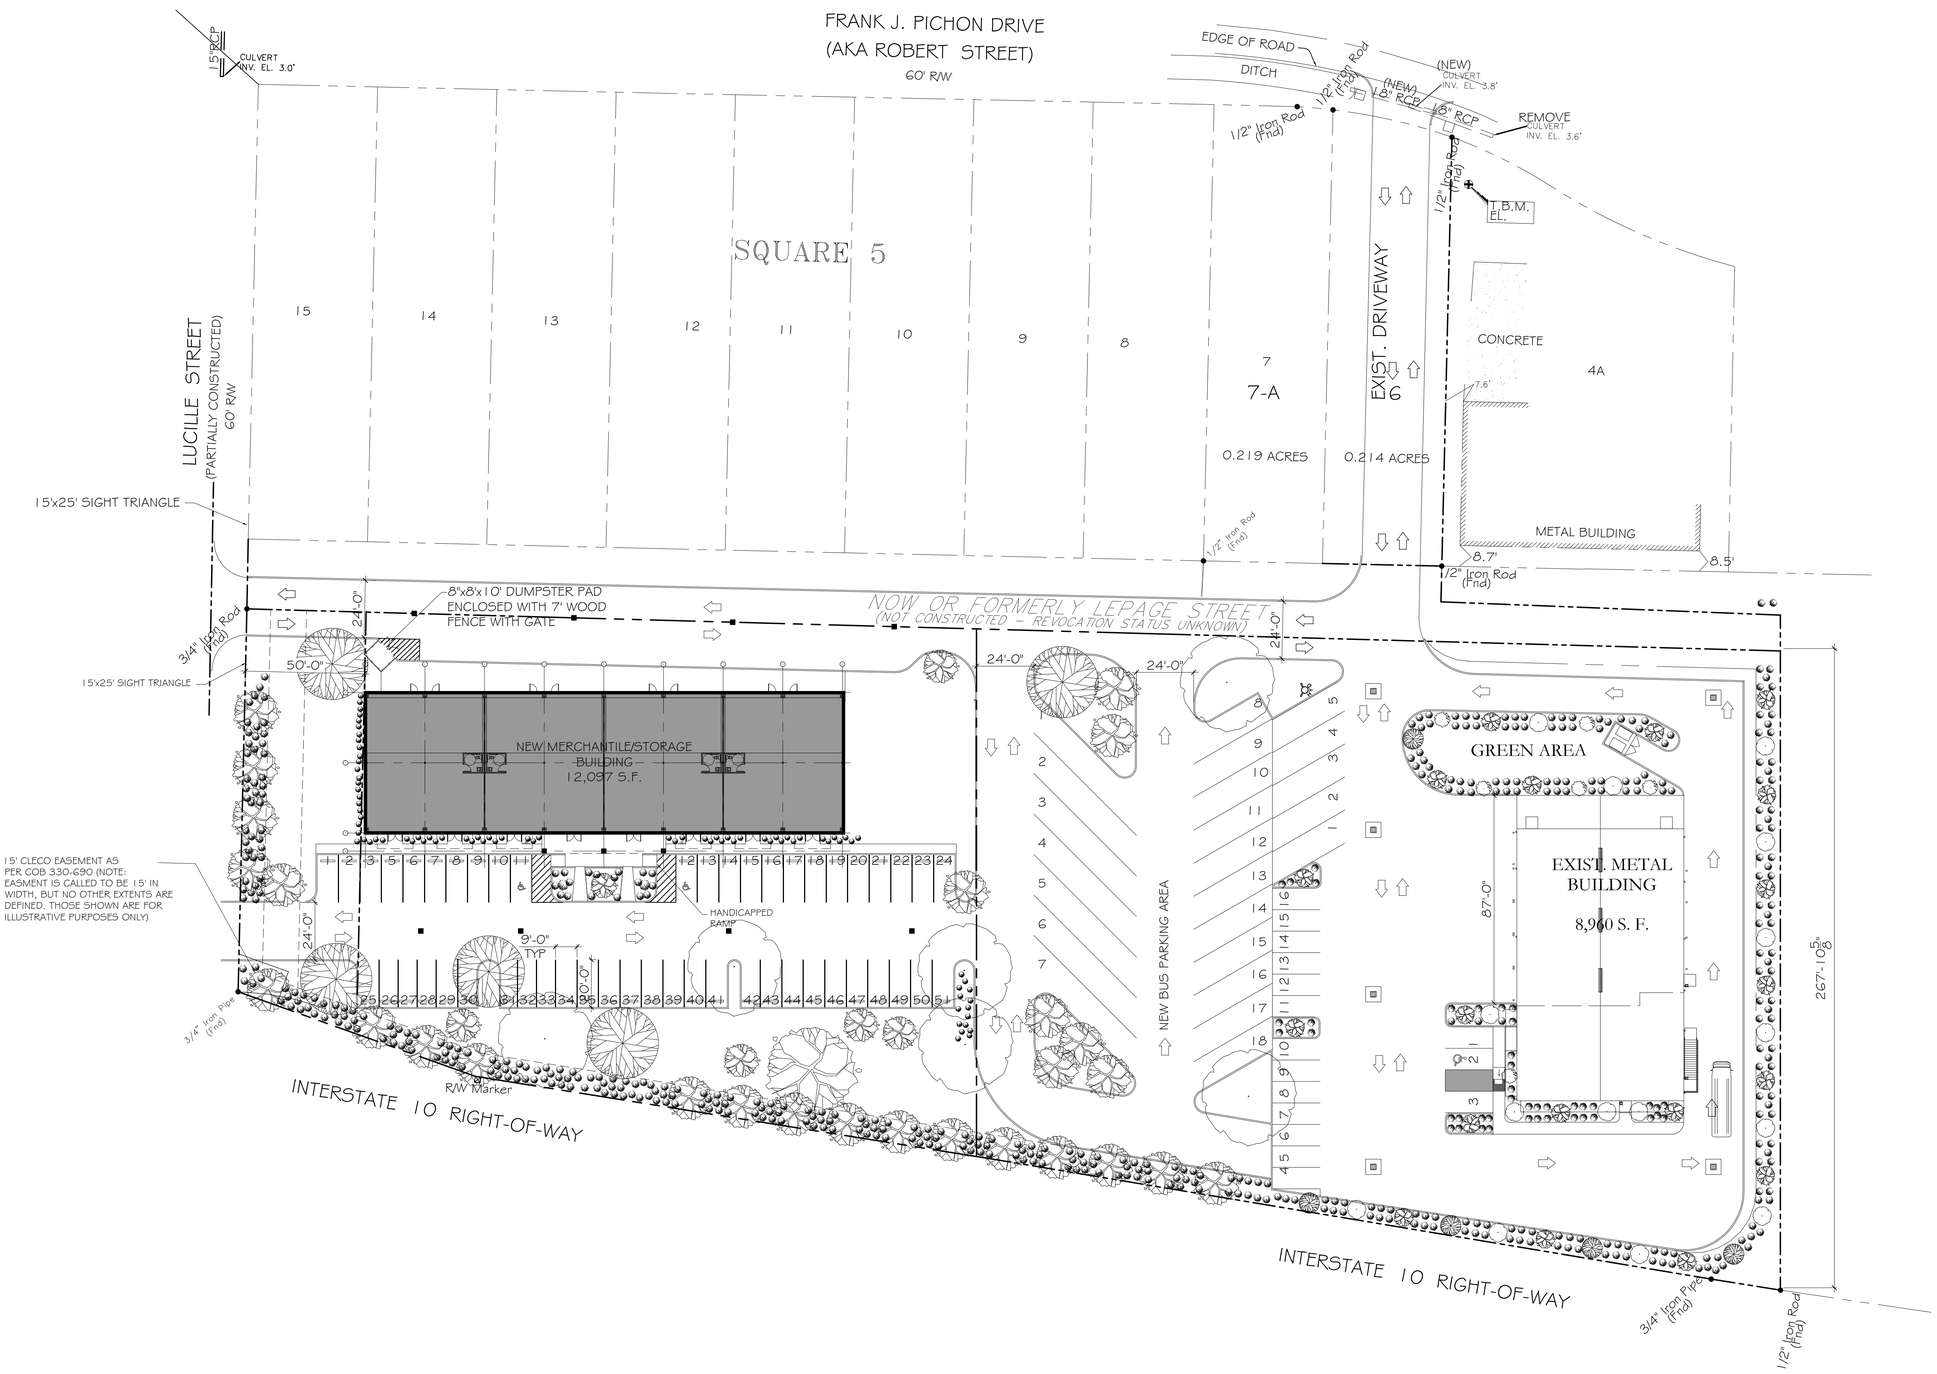


1 SITE PLAN
SCALE: 1" = 30'

DAMMON
ENGINEERING, INC.
Architects & Engineers

dammoneng@bellsouth.net
dammoneng.com
PHONE: 985-649-5832
FAX: 985-641-5950

CHIEF ENGINEER: EMMETT DAMMON, P.E.
ARCHITECT: KEVIN WINGTEN, NCARB
5914 ALBERT PIKE HWY
SLIDELL, LA 70458

The above drawings and specifications, designs and arrangements contained thereby, are and shall remain the property of Dammon Engineering, Inc. and are not to be used in whole or in part, for any other purpose than the intended purpose for which they are prepared and delivered, without written consent of Dammon Engineering, Inc. Visual contact with these drawings or specifications shall constitute conclusive proof of acceptance of these restrictions.

# EUGENE HOTARD
# LUCILLE ST.

SLIDELL, LA 70458

| | |
|---|---|
| JOB No: 2179 | DATE: 7-22-2013 |
| DRAWN BY: BSN | CHECKED BY: BSN |

| # | DESCRIPTION | DATE |
|---|---|---|
| | REVISIONS | |

SITE PLAN

SHEET No: 00 of 00X

C1