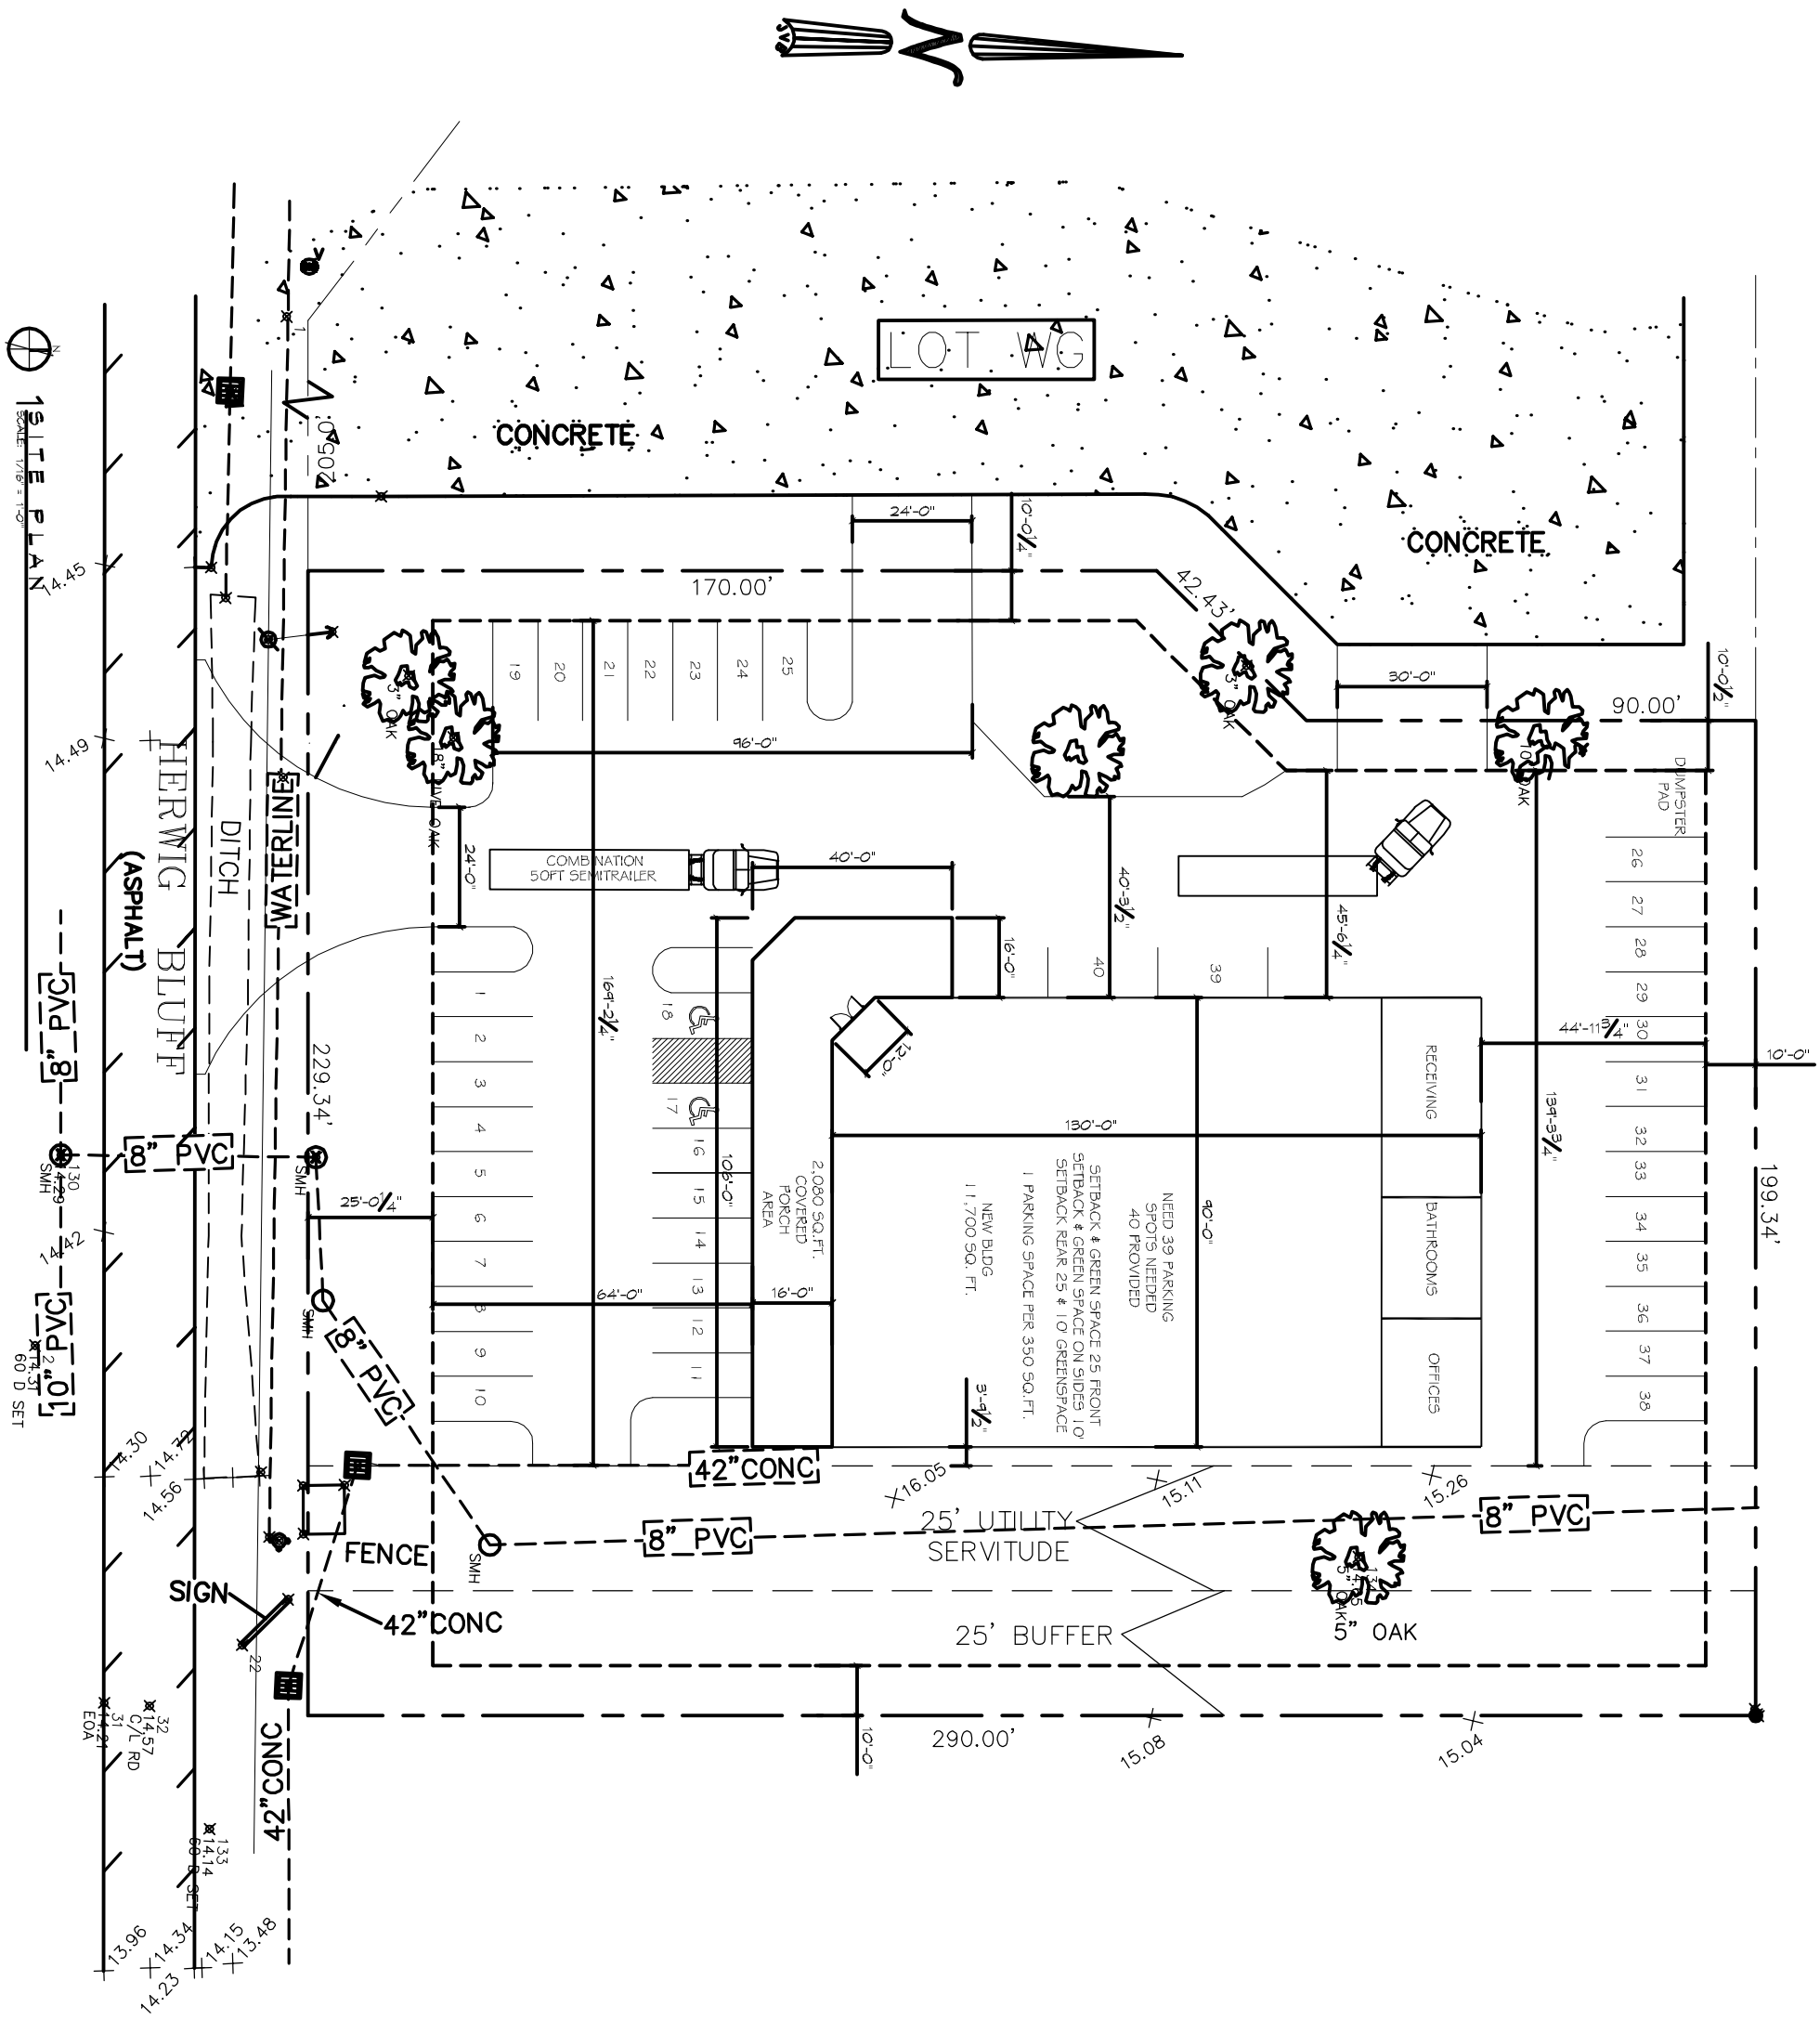

SHEET No: C1 — 01 of 05

DRAWING NUMBER:

SHEET TITLE: INDEX / SITE PLAN

NEW OFFICES:

A C E

SLIDELL, LOUISIANA

JOB No:	2195	DATE:	01.17.2014
DRAWN BY:	CKD	CHECKED BY:	KJK

The above drawings and specifications, designs and arrangements represent the exclusive property of Dammon Engineering, and are to be returned upon request. Drawings, plans and specifications are not to be used for construction purposes or any other project other than the specific project for which they have been prepared and are not to be copied without written consent of Dammon Engineering. Visual contact with these drawings or specifications shall constitute conclusive evidence of acceptance of these restrictions.

SEAL:

REVISIONS

#	DESCRIPTION	DATE

DAMMON
ENGINEERING, INC.
Architects & Engineers
Chief Architect: Kevin J. Kinchen, NCARB
Chief Engineer: Brian Mistich, PE
554 Old Spanish Trail
Slidell, LA 70458
www.dammonengineering.com
dammoneng@bellsouth.net
PH: 985.649.5832
F: 985.641.5950