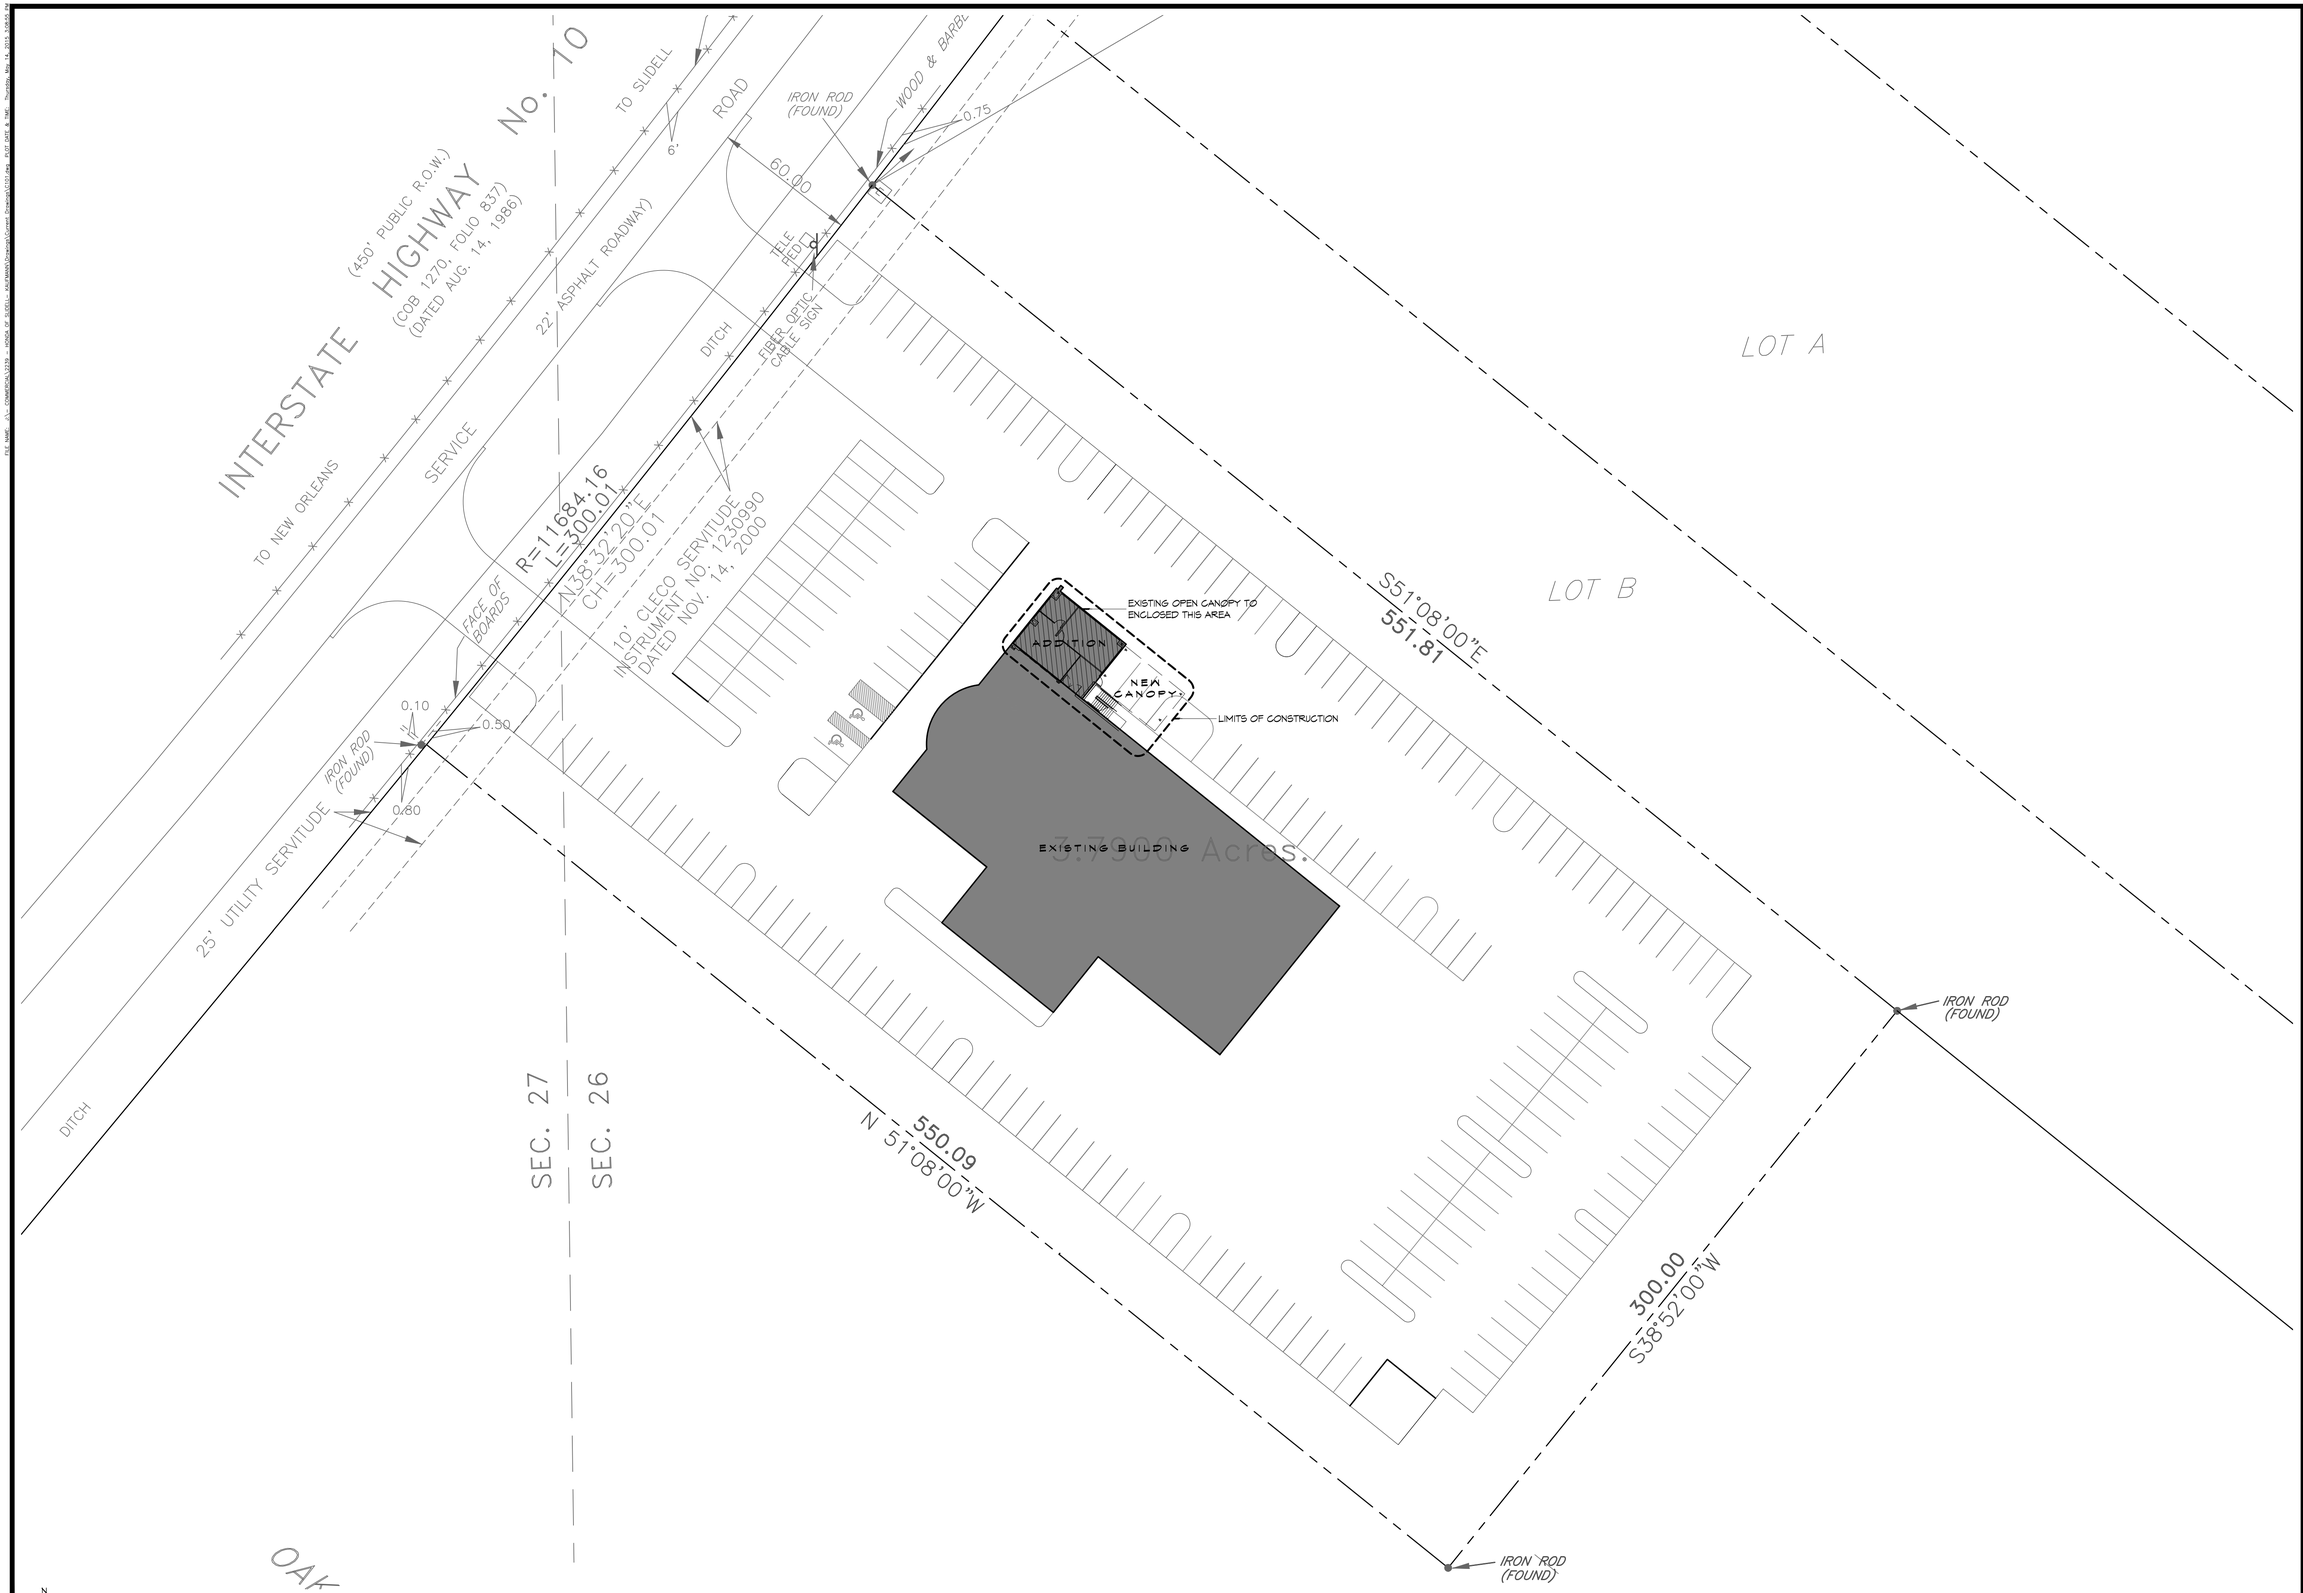

1 SITE PLAN
SCALE: 1" = 30'

DAMMON ENGINEERING, INC.
Architects & Engineers

www.dammonengineering.com
info@dammonengineering.com
PH: 985.649.5832
F: 985.641.5950

Chief Architect: Kevin J. Kinchen, NCARB
Chief Engineer: Brian Mistich, PE
5504 Oak Grove Trail
Slidell, LA 70458

#	DESCRIPTION	DATE

REVISIONS

SEAL:

RENOVATIONS TO:
HONDA OF SLIDELL

510 EAST HOYKE BEACH ROAD
SLIDELL, LA 70461

JOB No:	2294	DATE:	MAY 1, 2015
DRAWN BY:	KJK	CHECKED BY:	KJK

The design shown on this drawing is the property of Dammon Engineering, and is not to be reproduced or used for other projects without the consent of Dammon Engineering. Ownership of all data and materials on this drawing shall remain the property of Dammon Engineering, and no project owner shall be deemed to have acquired any ownership in the plans and specifications, regardless of any payment for services, unless a written agreement is executed between the project owner and Dammon Engineering. Any reuse of these plans and specifications on other projects, for which a fee has been paid, shall be deemed to be a reuse by the owner of the project for which they were prepared and developed, without written consent of Dammon Engineering, and shall be at the owner's sole risk and without liability to Dammon Engineering.

SHEET TITLE:
SITE PLAN

DRAWING NUMBER:
C101

SHEET No: 3 of 7