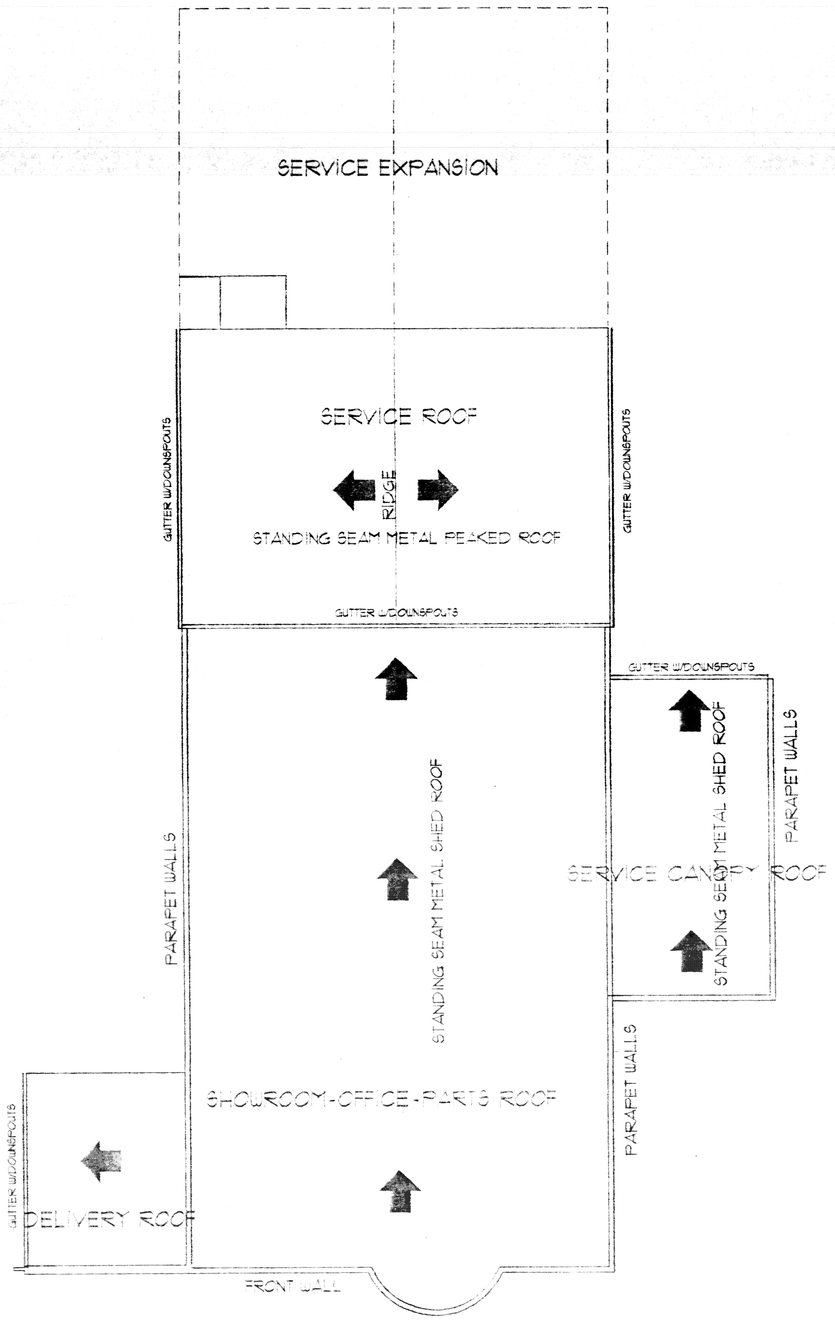

N

SCHEMATIC ROOF PLAN
2 A0.1 1/16" = 1'-0" RE: METAL BUILDING DRAWINGS

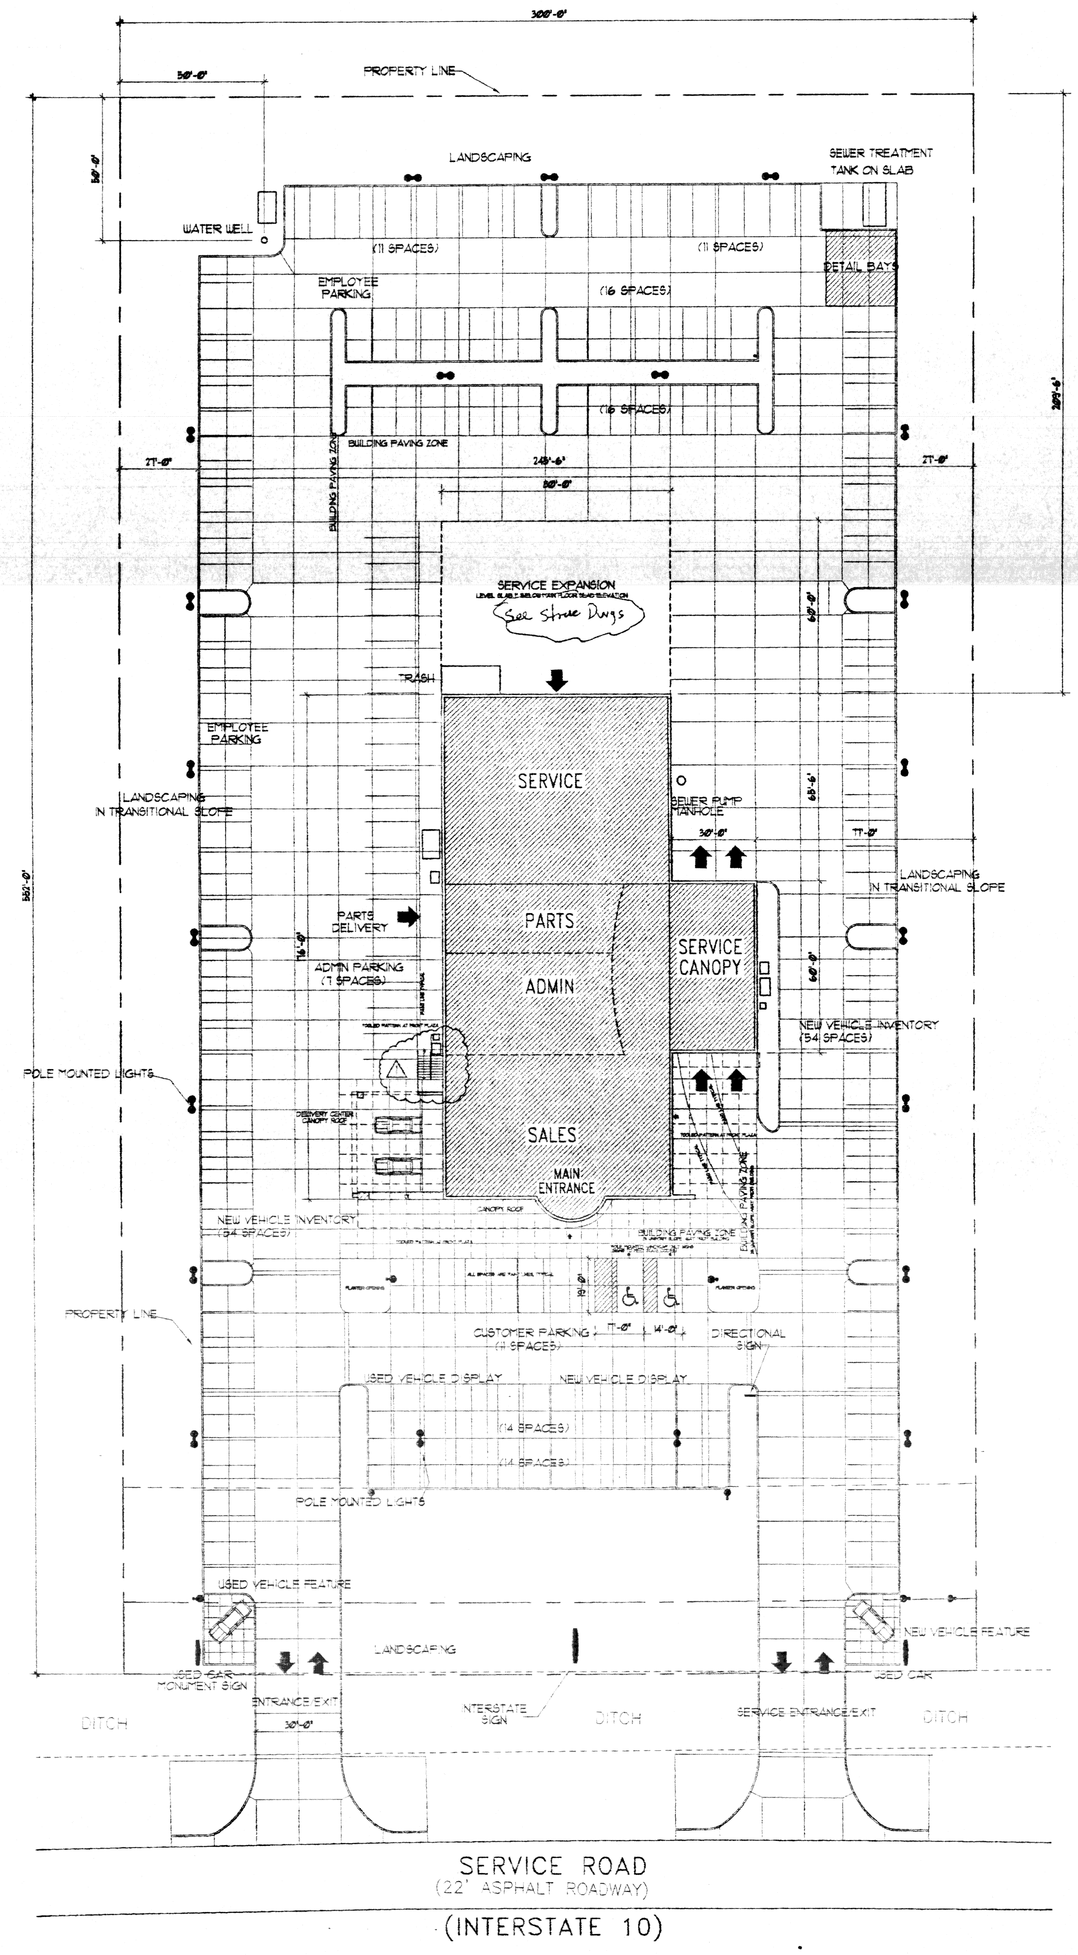

N

ARCHITECTURAL SITE PLAN
1 A0.1 1" = 30'-0"

THOMAS PARTNERSHIP
ARCHITECTURE-PLANNING
3000 SOUTH VINE STREET, DENVER, COLORADO 80210 PHONE (303) 589-7504 FAX (303) 691-9790

HONDA OF SLIDELL
NEW FACILITY
SLIDELL, LA.

1 RESUBMITTAL	3/10/03
DATE:	2/12/03
DRAWN BY:	GBT/JW
SCALE:	AS NOTED
JOB NUMBER:	2002.1
DRAWING TITLE:	ARCHITECTURAL SITE PLAN

A0.1