INTERSTATE HIGHWAY No. 10

(450' R.O.W.)

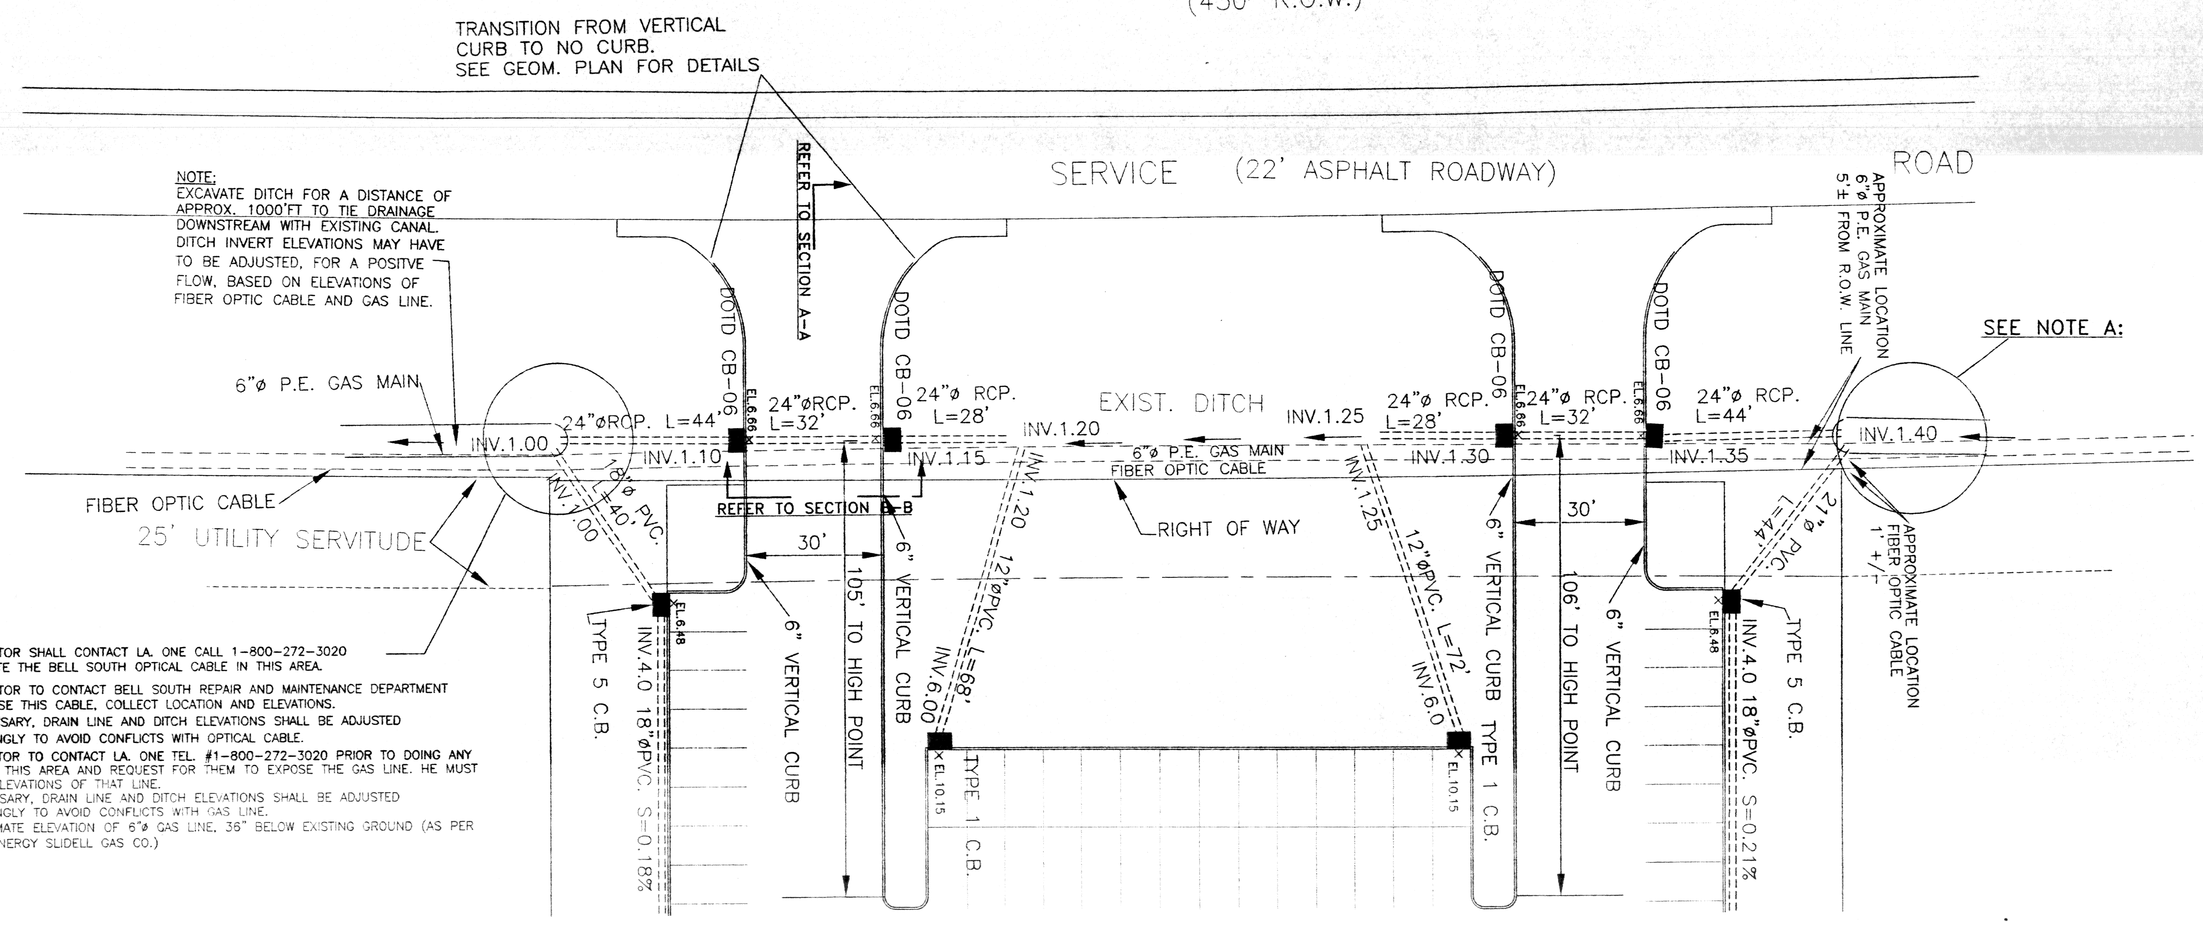

NOTE A:

1.) CONTRACTOR SHALL CONTACT LA. ONE CALL 1-800-272-3020 TO LOCATE THE BELL SOUTH OPTICAL CABLE IN THIS AREA.

2.) CONTRACTOR TO CONTACT BELL SOUTH REPAIR AND MAINTENANCE DEPARTMENT TO EXPOSE THIS CABLE. COLLECT LOCATION AND ELEVATIONS. IF NECESSARY, DRAIN LINE AND DITCH ELEVATIONS SHALL BE ADJUSTED ACCORDINGLY TO AVOID CONFLICTS WITH OPTICAL CABLE.

3.) CONTRACTOR TO CONTACT LA. ONE TEL. #1-800-272-3020 PRIOR TO DOING ANY WORK IN THIS AREA AND REQUEST FOR THEM TO EXPOSE THE GAS LINE. HE MUST OBTAIN ELEVATIONS OF THAT LINE. IF NECESSARY, DRAIN LINE AND DITCH ELEVATIONS SHALL BE ADJUSTED ACCORDINGLY TO AVOID CONFLICTS WITH GAS LINE. APPROXIMATE ELEVATION OF 6"ø GAS LINE, 36" BELOW EXISTING GROUND (AS PER ATMOS ENERGY SLIDELL GAS CO.)

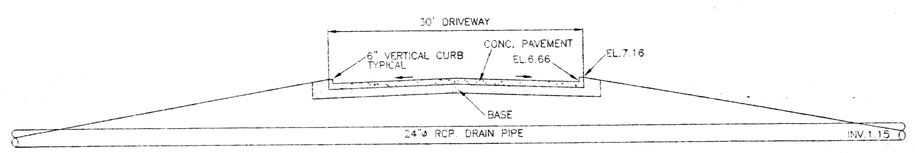

SECTION B-B
SCALE: 1" = 10'

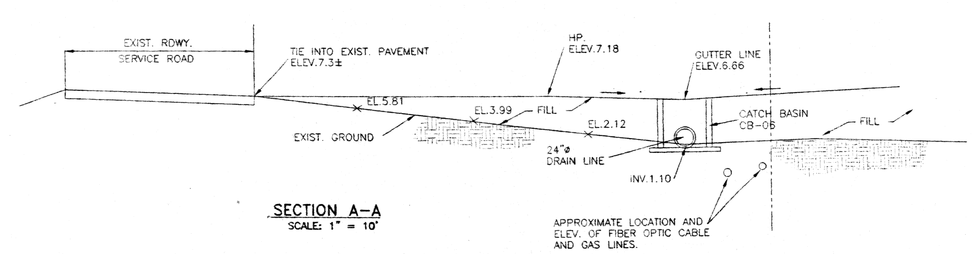

SECTION A-A
SCALE: 1" = 10'

FOR CONSTRUCTION

ARCHITECT_____ OWNER:_____ CONTRACTOR_____

DATE: 4/15/03

STATE OF LOUISIANA
W. B. HAENSEL, JR.
REG. No. 13378
REGISTERED PROFESSIONAL ENGINEER
CIVIL

DATE	DESCRIPTION	NO.
3/12/03	GENERAL REVISIONS TO PLAN VIEW AND ADDED SECTIONS.	1

REVISIONS

HONDA DEALERSHIP

LAKESHORE ESTATES

ST. TAMMANY PARISH, LA.

HWY. DRAIN PLAN

KREBS, LaSALLE, LeMIEUX, CONSULTANTS, INC.

ENGINEERING • PLANNING • SURVEYING • HYDROLOGY • ENVIRONMENTAL

3013 27TH STREET METAIRIE, LA. 70002 (504)837-9470

2107 N.CAUSEWAY BLVD. SUITE F, MANDEVILLE, LA. 70448 (504)624-5125

DATE: OCTOBER 29, 2002	SCALE: 1" = 20'	DRAWING NO. 6 OF 14
DESIGNED BY:	DRAWN BY: J.L.R.	
CHECKED BY:	CHECKED BY: C.A.C.	APPROVED BY: