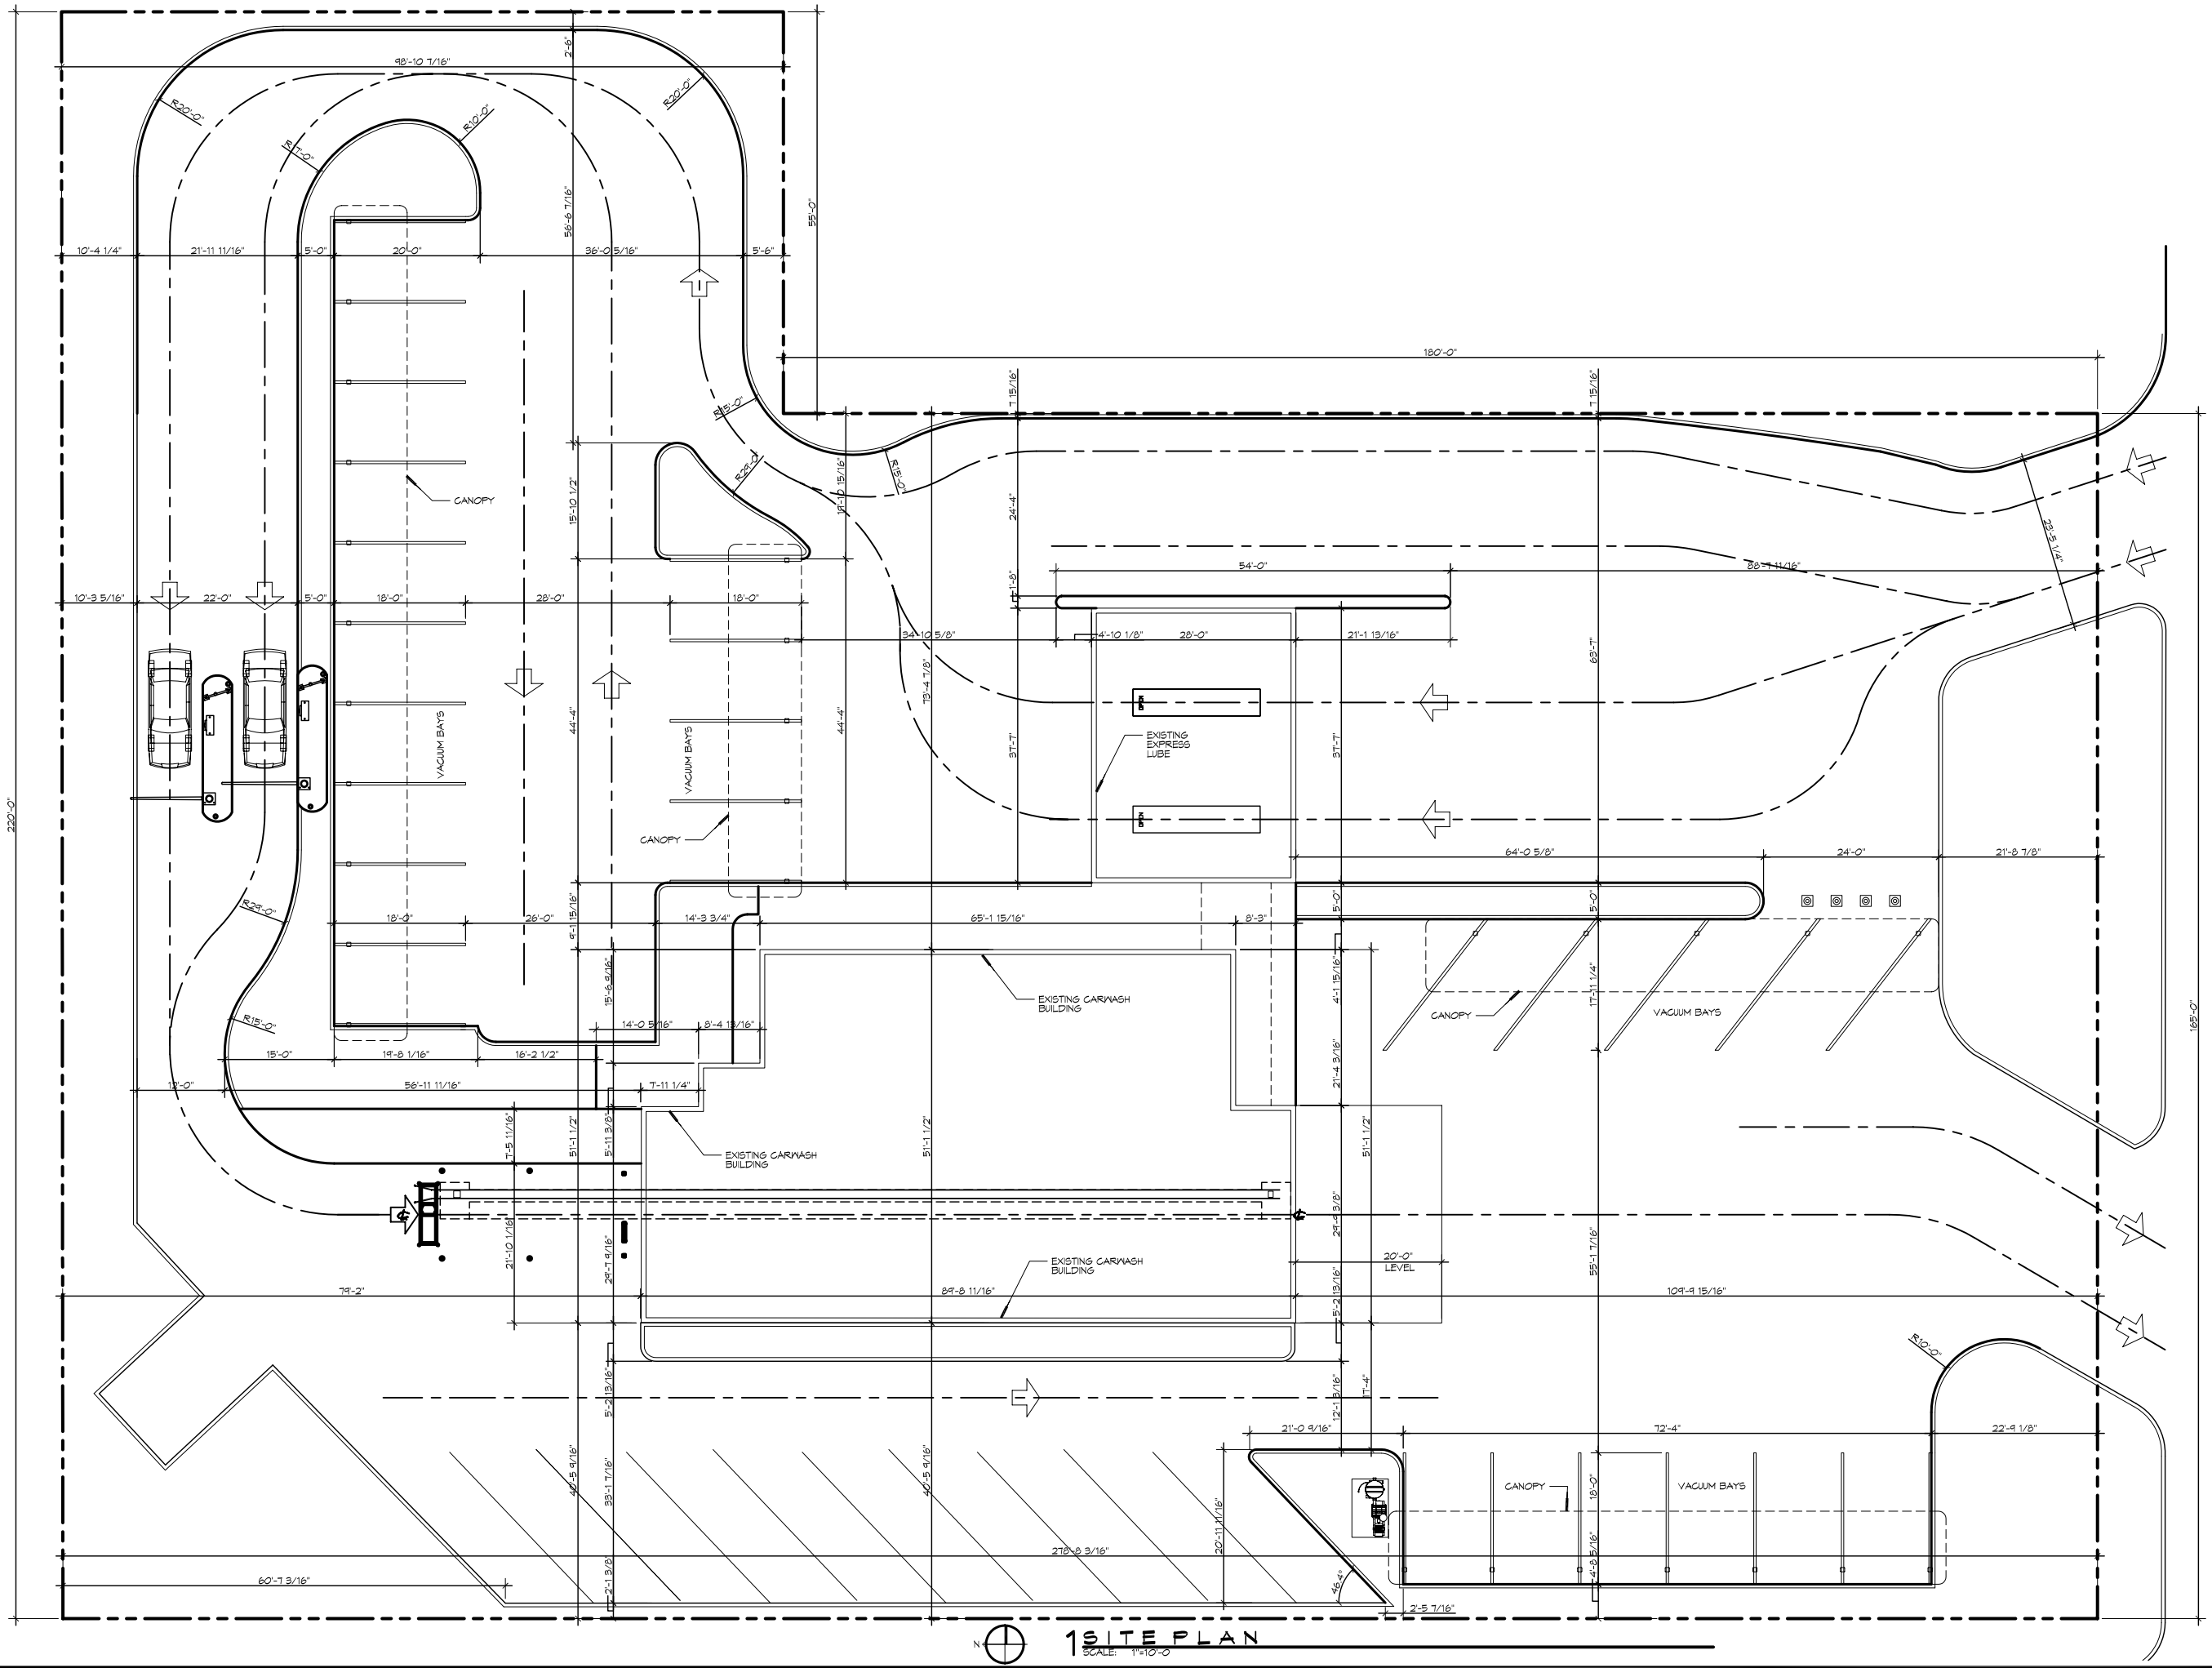

1 SITE PLAN
SCALE: 1"=10'-0"

DAMMON ENGINEERING, INC.
Architects & Engineers
www.dammonengineering.com
info@dammonengineering.com
PH: 985.649.5832
F: 985.641.5950
Chief Architect: Kevin J. Kinchen, NCARB
Chief Engineer: Brian Mistich, PE
554 Old Spanish Trail
Slidell, LA 70458

#	DESCRIPTION	DATE

REVISIONS

SEAL:

PRELIMINARY NOT FOR CONSTRUCTION

RENOVATION FOR
RAIN FOREST CARWASH
1842 GAUSE BLVD
SLIDELL, LOUISIANA

JOB No:	2249	DATE:	06-30-15
DRAWN BY:	CKD/JTL	CHECKED BY:	CKD

The dam & drawings and specifications, designs and arrangements represented thereby are and shall remain the property of Dammon Engineering, and no part thereof shall be used in any form or manner without the express permission of Dammon Engineering. Dammon Engineering, Inc. Project contract with Owner drawings or specifications and contract documents are the property of the Owner and are not to be used for any other project.

SHEET TITLE:
SITE PLAN

DRAWING NUMBER:
C101

SHEET No: 4 of 1