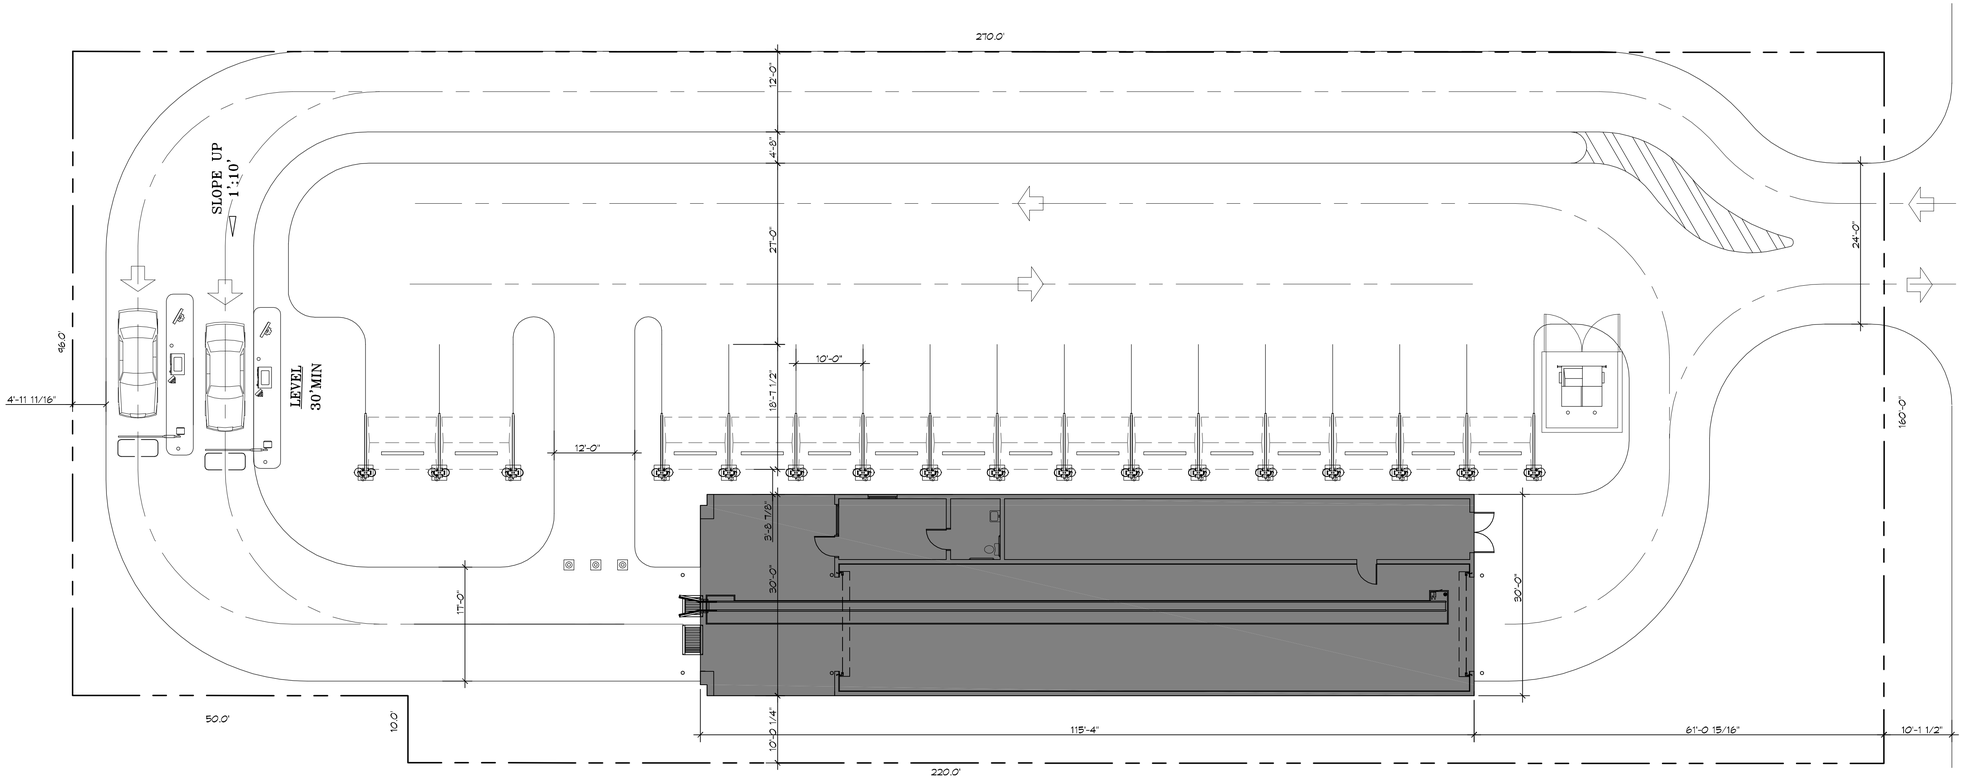


# A SITE PLAN

SCALE: 3/32"=1'-0"

DAMMON ENGINEERING, INC.
LOUISIANA & MISSISSIPPI


www.dammonengineering.com
info@dammonengineering.com
PH: 985.649.5832

Chief Engineer: Brian Mistich, PE
554 Old Spanish Trail
Slidell, LA 70458


REVISIONS

| # | DESCRIPTION | DATE |
|---|---|---|

SEAL:

CARWASH
KAUFMANN

404 AZALEA DRIVE
PAYNESBORO MS 39567

| | | | |
|---|---|---|---|
| JOB No: | XXXX | DATE: | 06/22/2017 |
| DRAWN BY: | CKD | CHECKED BY: | CKD |


The client is solely responsible for specifications, changes and or alterations performed, directly or indirectly, by persons other than those of Dammon Engineering, and agrees to indemnify and hold harmless Dammon Engineering, its officers, employees, and agents, against any and all claims, damages, and expenses, including attorney's fees, arising out of such alterations, changes and or alterations. Reproduction of this drawing in whole or in part without written permission of Dammon Engineering, Inc. is prohibited. Only those drawings or specifications bearing the seal of a licensed professional are to be considered valid.


SHEET TITLE:
SITE PLAN

DRAWING NUMBER:
C100

SHEET No: 3 of 5