FILE NAME: J:\C COMMON\XXXX - Kaufman Country Club\Drawings\Current Drawings\C101b - Site Plan.dwg PLOT DATE & TIME: Monday, October 30, 2017 4:18:19 PM

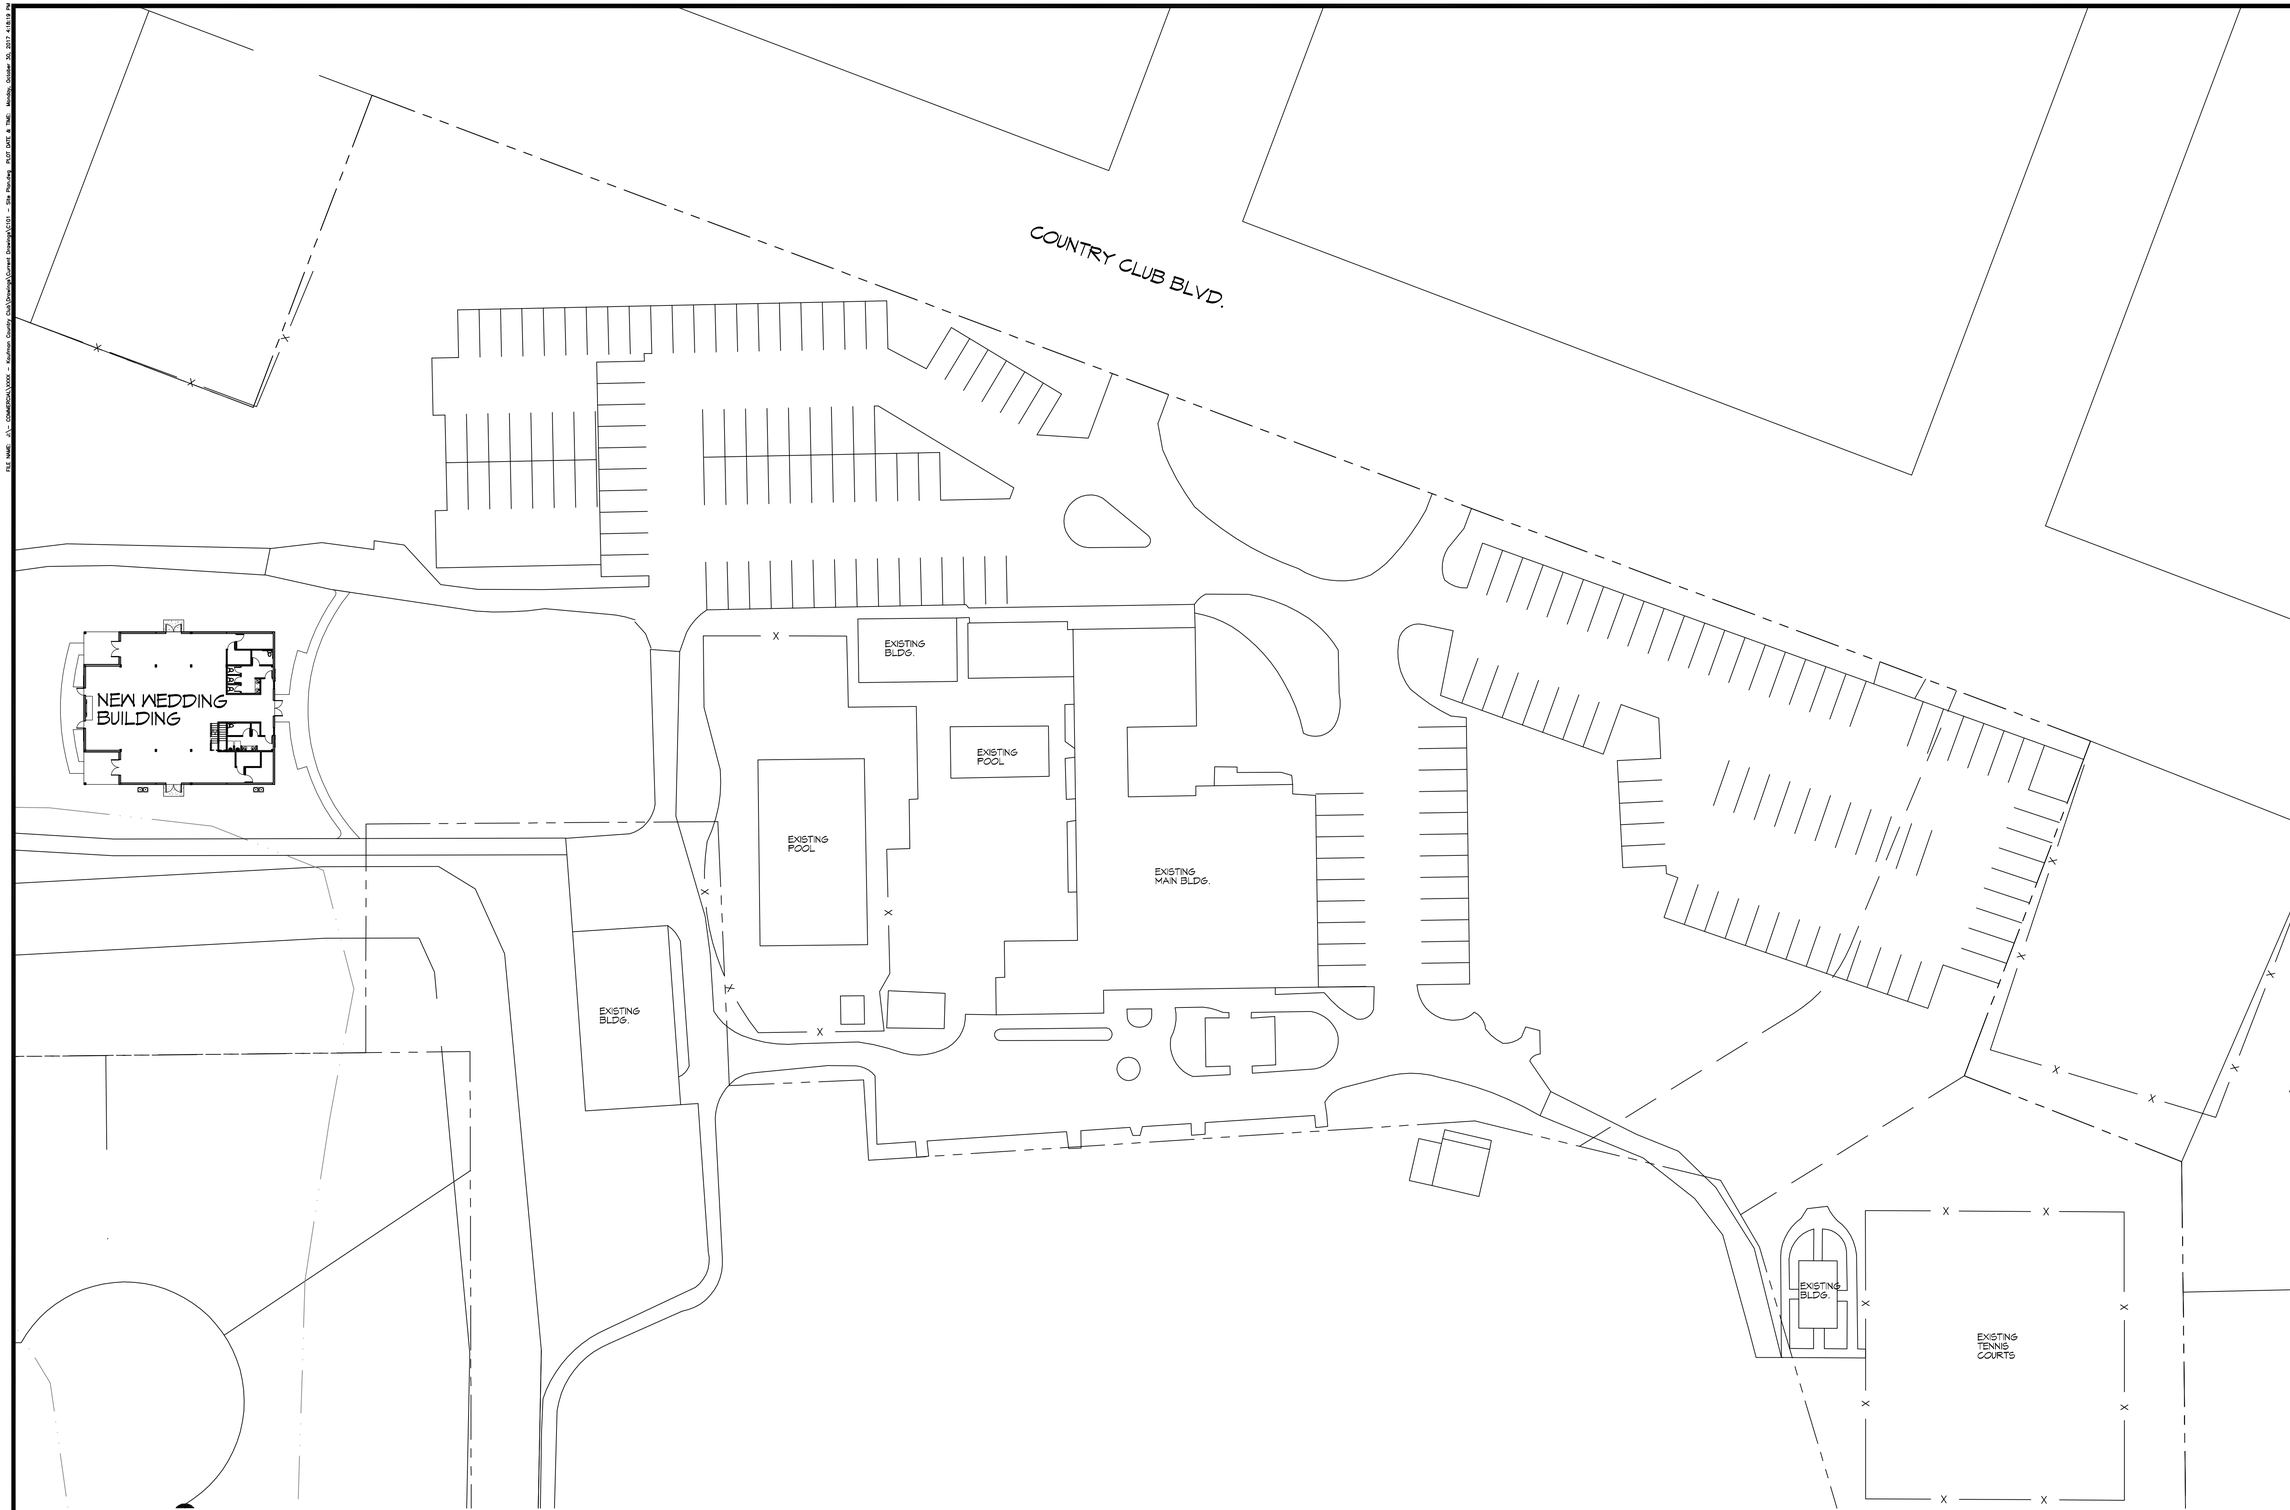

1 SITE PLAN
SCALE: 1"=20'-0"

DAMMON ENGINEERING, INC.
LOUISIANA & MISSISSIPPI
www.dammonengineering.com
info@dammonengineering.com
PH: 985.649.5832
Chief Engineer: Brian Mistich, PE
554 Old Spanish Trail
Slidell, LA 70458

REVISIONS

#	DESCRIPTION	DATE

SEAL:

NEW BUILDING
PINEWOOD WEDDING VENUE
405 COUNTRY CLUB BLVD.
SLIDELL LA. 70458

JOB No:	2324	DATE:	10-24-17
DRAWN BY:	CKD	CHECKED BY:	CKD

The above drawing and all its details, designs and calculations represents Dammon Engineering, and is the property of Dammon Engineering, and no part thereof shall be used for any purpose other than the specific project for which it was prepared, without the written consent of Dammon Engineering. Visual contact with these drawings or specifications shall constitute acceptance of the restrictions stated herein.

SHEET TITLE:
SITE PLAN

DRAWING NUMBER:
C101

SHEET No: 3 of # 14