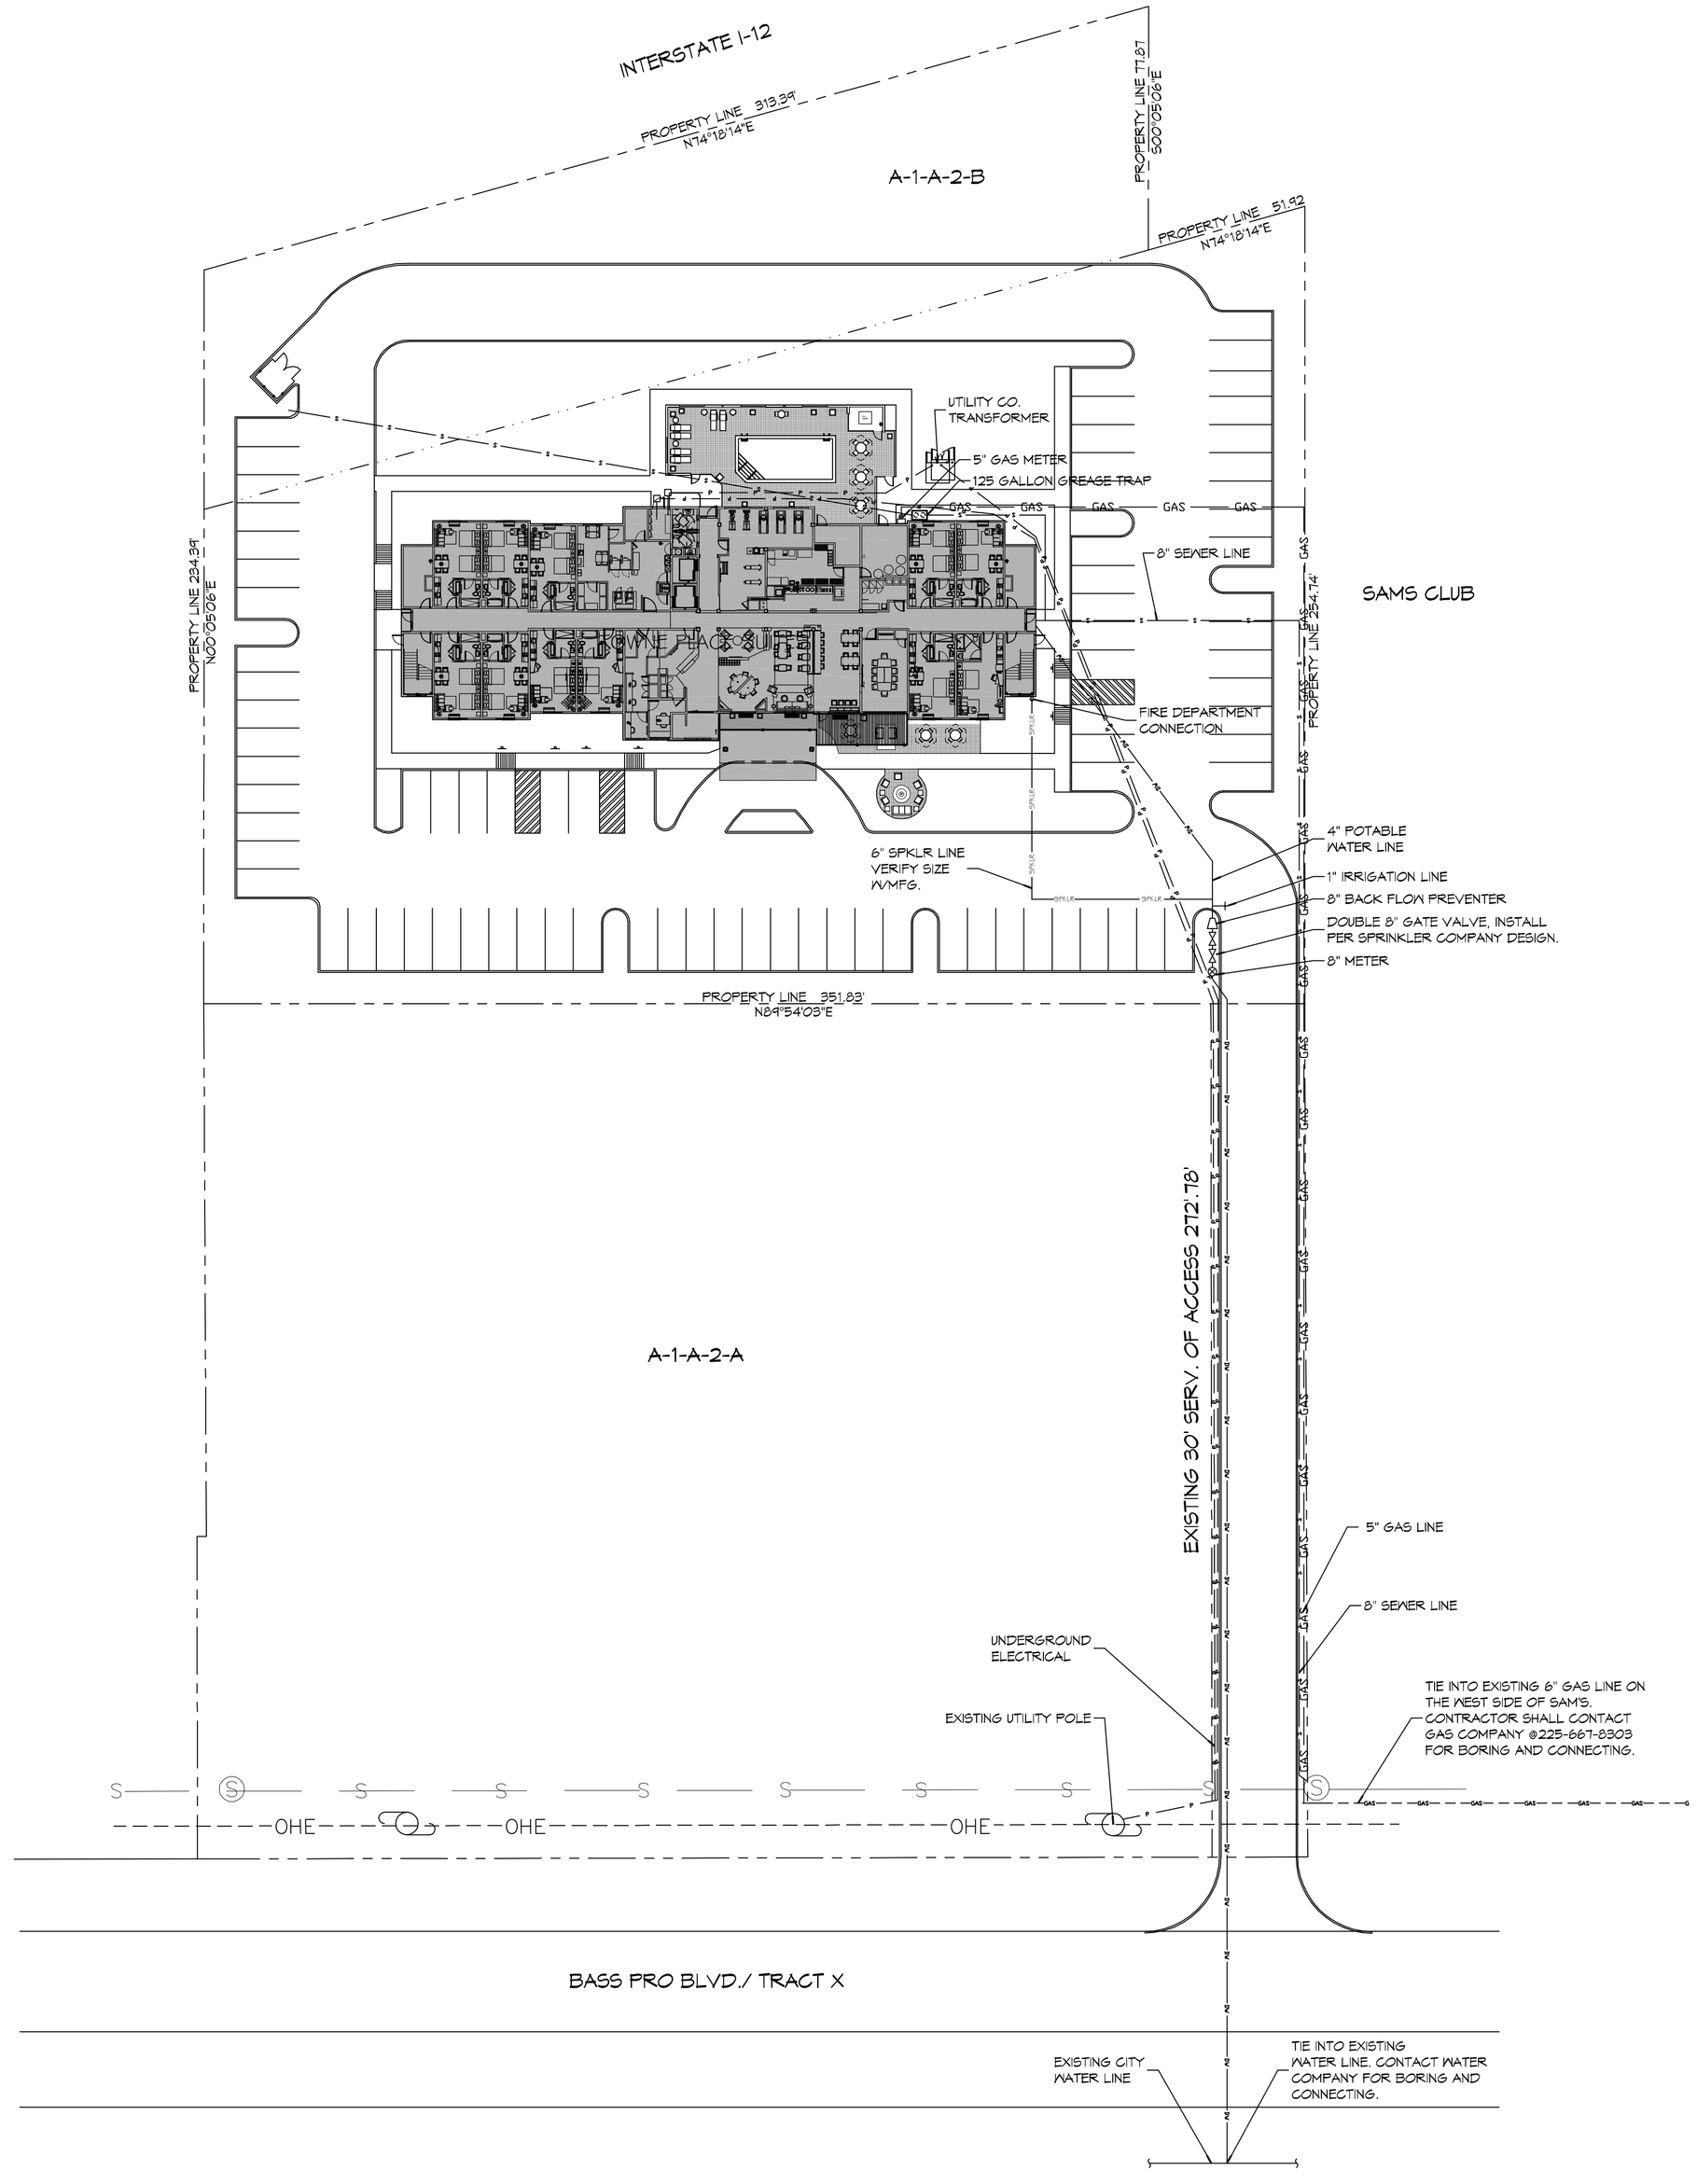

1 SITE UTILITY PLAN
SCALE: 1/32" = 1'-0"

SITE UTILITIES NOTES

1. ALL CONSTRUCTION SHALL COMPLY WITH APPLICABLE LOCAL, STATE, AND FEDERAL STANDARDS AND REGULATIONS.
2. CONSTRUCTION SHALL NOT INTERRUPT EXISTING UTILITIES.
3. ALL DISTURBED GROUND SHALL BE RESTORED IN KIND TO A CONDITION EQUAL TO OR BETTER THAN ORIGINALLY FOUND.
4. SOIL EROSION CONTROL SHALL BE IN PRE LAWS AND REGULATIONS.
5. PROTECT EXISTING UTILITY LINES FROM DAMAGE. FOLLOW INDIVIDUAL UTILITY'S RECOMMENDATIONS FOR UTILITY LINE PROTECTION.
6. CONTRACTOR SHALL IMMEDIATELY REPORT ALL DAMAGE TO UTILITY LINES TO BOTH UTILITY COMPANY AND ENGINEER.
7. ALL DAMAGE CAUSED TO EXISTING UTILITY LINES BY CONTRACTOR'S OPERATIONS SHALL BE REPAIRED BY THE CONTRACTOR TO COMPLETE SATISFACTION OF THE UTILITY COMPANY AND ENGINEER.
8. LOCATION OF EXISTING UTILITIES IS APPROXIMATE. CONTRACTOR SHALL FIELD VERIFY EXACT LOCATIONS.
9. CONTRACTOR IS RESPONSIBLE FOR CUT AND CAP OF EXISTING UTILITIES PRIOR TO ANY DEMOLITION.
10. CONTRACTOR SHALL CONTACT LOUISIANA ONE CALL PRIOR TO COMMENCEMENT OF SITE EXCAVATION.

SITE UTILITIES LEGEND

- NEW WATER LINE
- EXISTING GAS LINE
- NEW GAS LINE
- NEW SEWER LINE
- NEW ELECTRICAL LINE

DAMMON ENGINEERING, INC.
LOUISIANA & MISSISSIPPI
www.dammonengineering.com
info@dammonengineering.com
PH: 985.649.5832
Chief Engineer: Brian Mistich, PE
554 Old Spanish Trail
Slidell, LA 70458

#	DESCRIPTION	DATE
	REVISIONS	

SEAL:

STATE OF LOUISIANA
BRIAN A. MISTICH
License No. 30187
PROFESSIONAL ENGINEER

A NEW MARRIOT HOTEL
TOWNE PLACE SUITES
MIKE DIGAI
LOT A-1-A2B
BASS PRO BLVD.
DENHAM SPRINGS, LA 70726

JOB No:	2190	DATE:	04-20-17
DRAWN BY:	JAGM	CHECKED BY:	CKD

This drawing and specifications, design and arrangement represented thereon are and remain the property of Dammon Engineering, and are given thereon shall be used only in connection with this project. They are not to be changed or copied in any form or manner whatsoever, nor are they to be assigned to any third party without first obtaining the written permission and consent of Dammon Engineering. Thereof contractor verifies and is responsible for all dimensions and conditions on the job, and this office must be notified of any variation from the dimensions and conditions shown by these plans and specifications.

SHEET TITLE:
SITE UTILITY PLAN

DRAWING NUMBER:
C103

SHEET No: 6 of 102