FILE NAME: J:_COMMERCIAL\XXXX - Kaufman County Club\Drawings\Current Drawings\M102 - Mechanical Floor Plan - PLOT DATE & TIME: Monday, December 4, 2017 3:47:21 PM

A/C UNIT SCHEDULE

TOTAL BTU	ELECTRICAL			COMMENTS
	VOLTAGE	MCA	CKT BRKRS	
60,000 BTU (5 TON) AC #1	240V,3Ø	-	P1 60 AMP	NOTE: ALL A/C TO BE SPLIT-SYSTEM HVAC (TRANE OR EQUAL)

AHU UNIT SCHEDULE

TOTAL BTU	CFM	O.A.	HEAT (KW)	ELECTRICAL			COMMENTS
				VOLTAGE	MCA	CKT BRKRS	
60,000 BTU (5 TON) AHU #1	2,000	80	20	240V,3Ø	-	P1-,-,-	NOTE: ALL A/C TO BE SPLIT-SYSTEM HVAC (TRANE OR EQUAL)

EXHAUST FAN SCHEDULE

EXHAUST	LOCATION	CFM	VOLTAGE	TYPE	MANUFACTURER
EF-2	TOILET	75	120	VENT	BROAN OR EQUAL
EF-3	TOILET	130	120	VENT	BROAN OR EQUAL

LEGEND

- SUPPLY AIR GRILLE
- RETURN AIR GRILLE
- EXHAUST FAN
- THERMOSTAT
- SUPPLY AIR DUCT
- FRESH AIR DUCT
- DAMPER CONTROL
- ROUND FLEX DUCT, MAX. LENGTH 12'-0", MIN. R-6. PROVIDE MAN. DAMPER AT DIFFUSER CONNECTIONS. DUCT SIZE AS FOLLOWS:
  - 250 CFM TO 350 CFM = 9"
  - 200 CFM TO 250 CFM = 8"
  - 150 CFM TO 200 CFM = 7"
  - 100 CFM TO 150 CFM = 6"

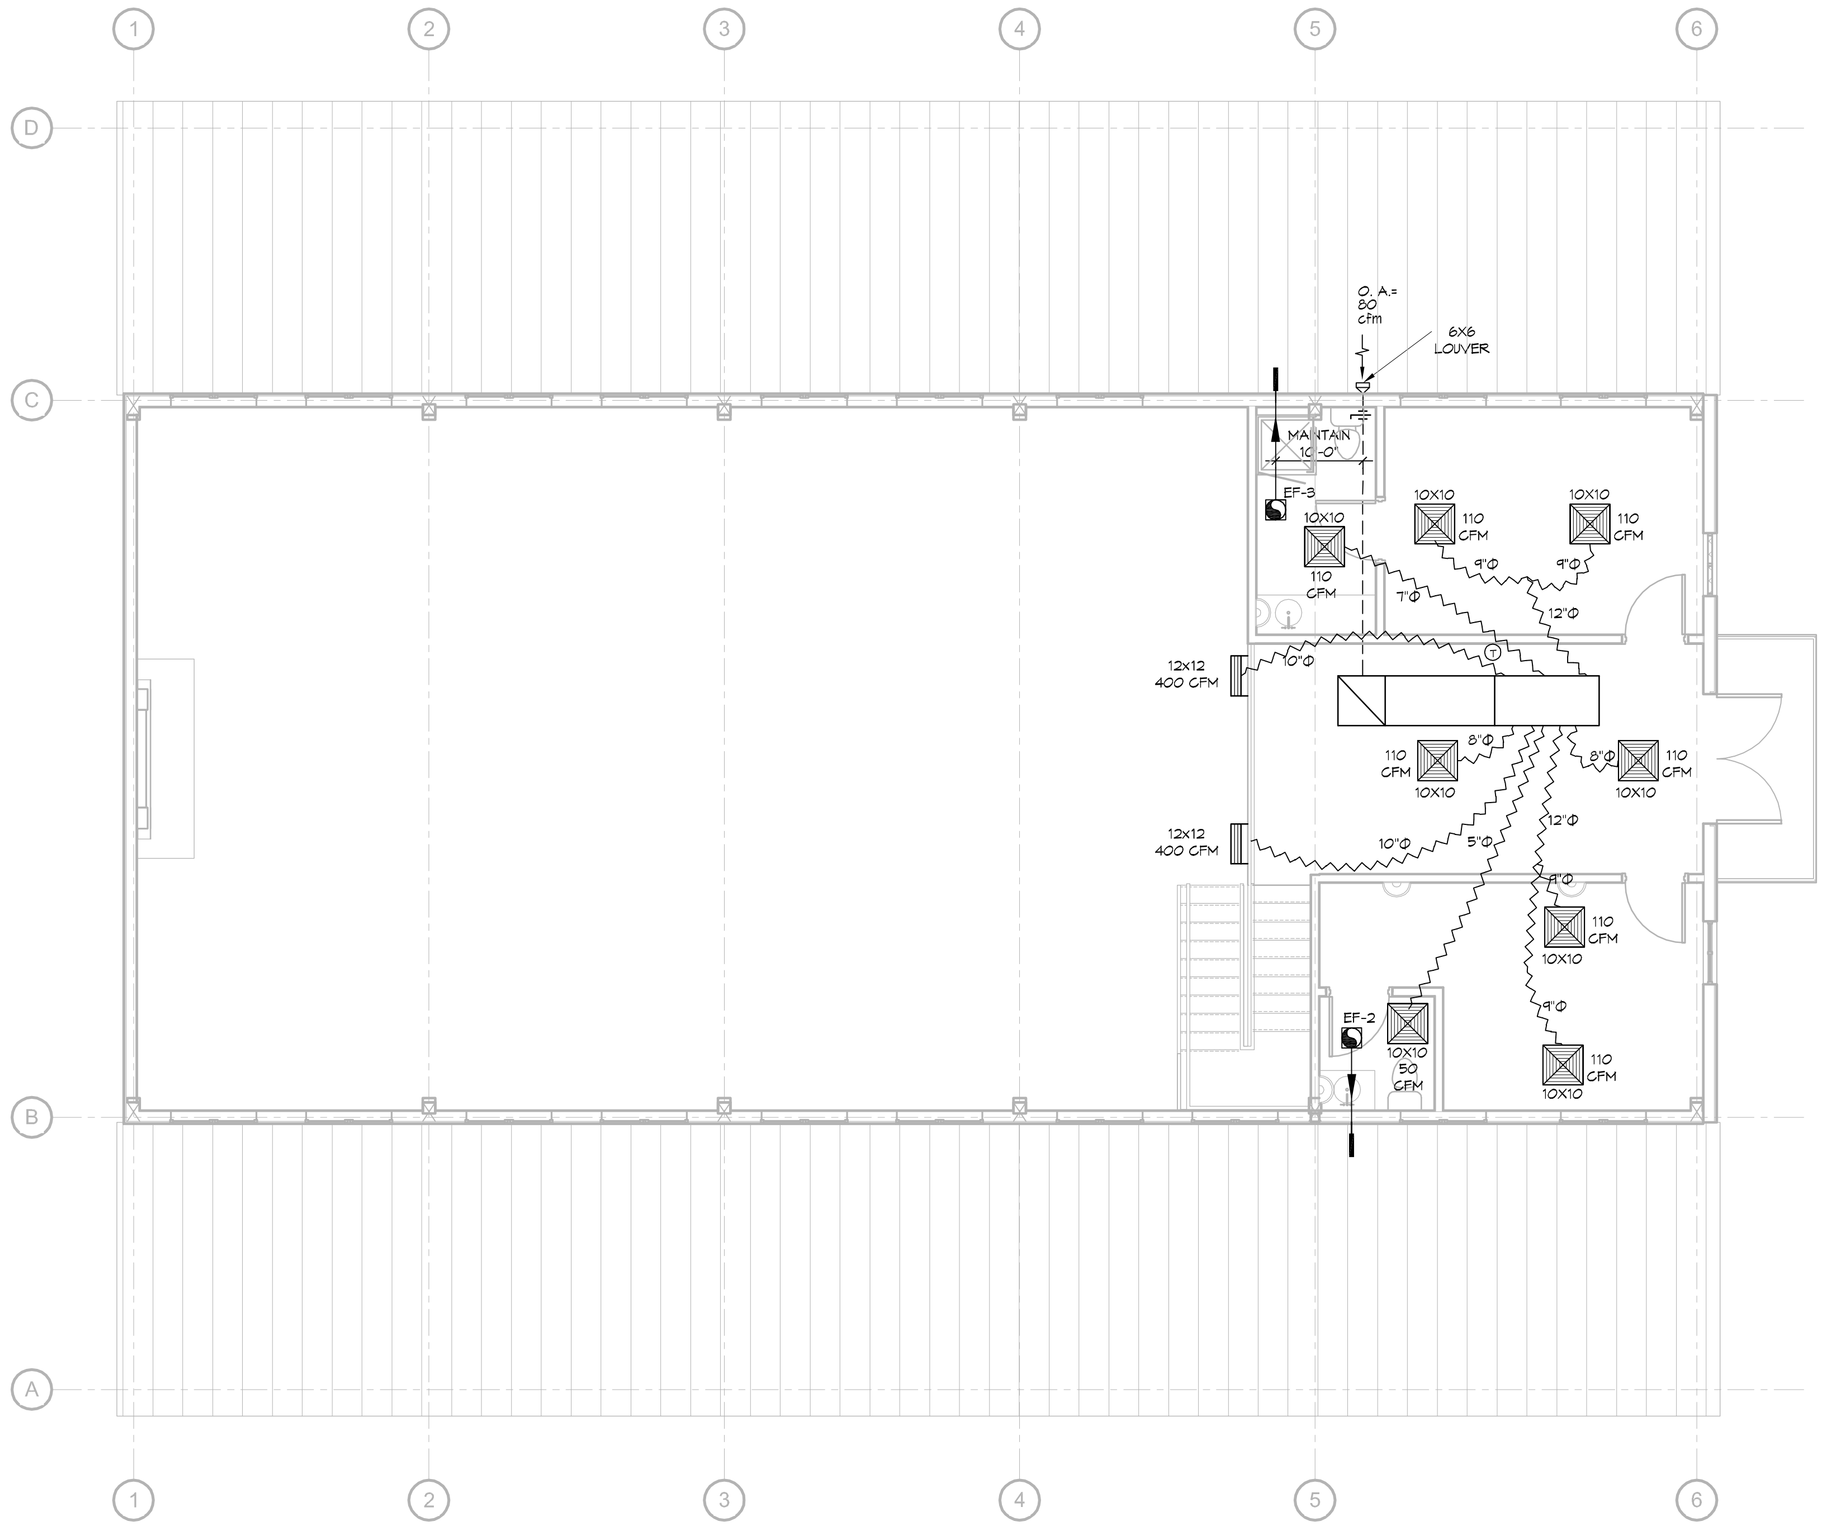

1 MECHANICAL MEZZ FLOOR PLAN
SCALE: 3/16"=1'-0"

DAMMON ENGINEERING, INC.
LOUISIANA & MISSISSIPPI
www.dammonengineering.com
info@dammonengineering.com
PH: 985.649.5832
Chief Engineer: Brian Mistich, PE
5454 Oak Crest Trail
Slidell, LA 70458

REVISIONS

#	DESCRIPTION	DATE

SEAL:

STATE OF LOUISIANA
BRIAN A. MISTICH
License No. 30187
PROFESSIONAL ENGINEER

NEW BUILDING
PINEWOOD WEDDING VENUE
405 COUNTRY CLUB BLVD.
SLIDELL LA. 70456

JOB No: 2329 | DATE: 12-04-17
DRAWN BY: CKD | CHECKED BY: BAM

These plans and specifications, and copies thereof, as instruments of service, shall not be used by the owner or others on other projects, for additions to this project or for completion of this project by others, except by agreement in writing and with appropriate compensation to the architect, and unless the architect is adequately protected from any and all liability, including but not limited to liability arising from such use by the owner or others. Any unauthorized use of these plans and specifications is at the owner's and user's sole risk and without liability to the architect and the architect's consultants. The owner and user agree to indemnify and hold the architect and the architect's consultants harmless from all claims, damages, losses, and expenses including attorney's fees arising out of or resulting from such use of these plans and specifications. Submission or distribution of these plans and specifications to meet official regulatory requirements or for other purposes in connection with this project is not to be construed as publication in derogation of the architect's or the architect's consultants' reserved rights.

SHEET TITLE:
MECHANICAL FLOOR PLAN, SCHEDULES AND DETAILS

DRAWING NUMBER:
M102

SHEET No: 5 of # 5